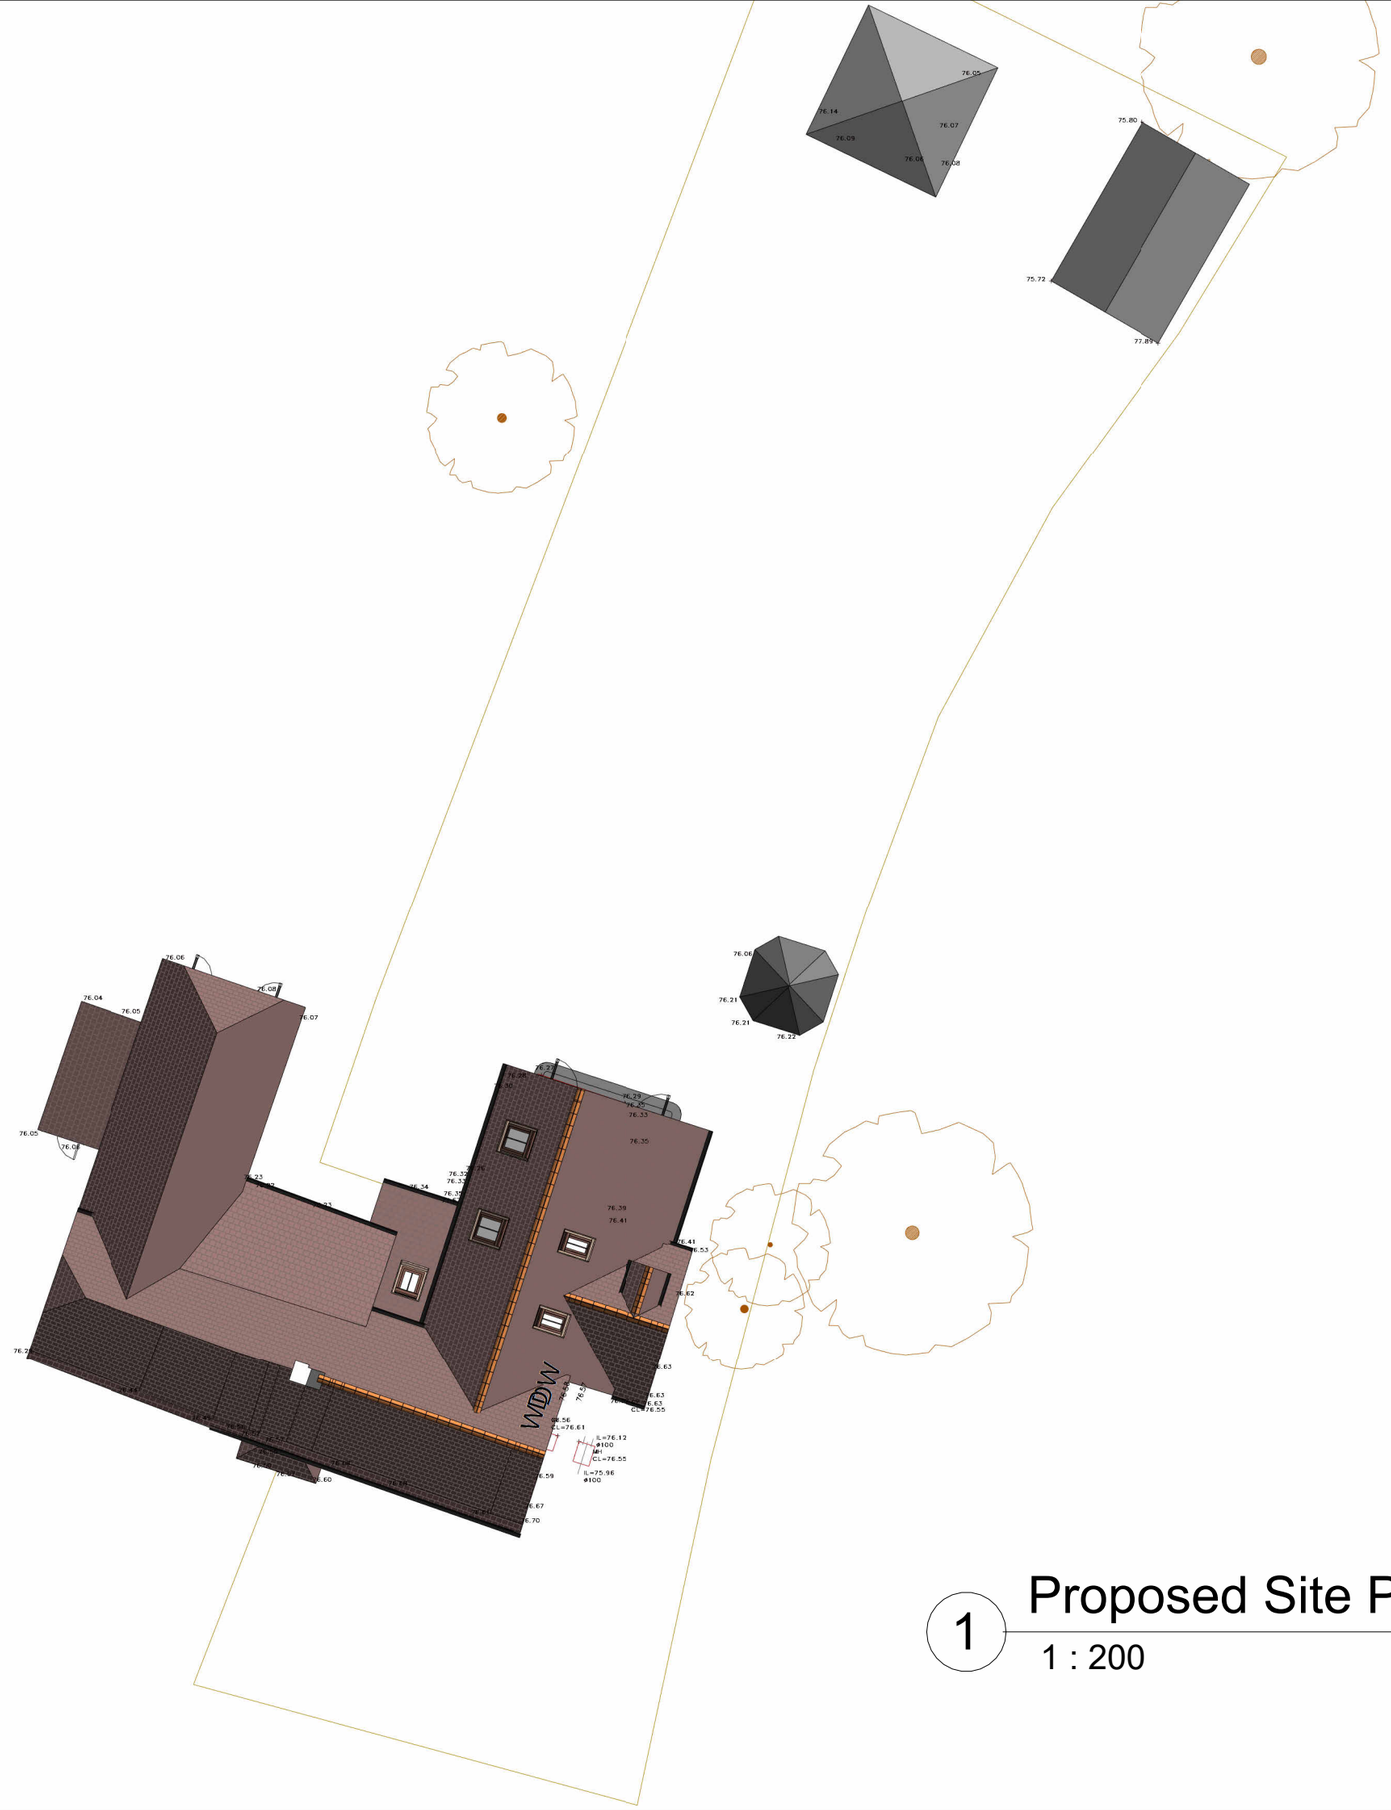

Scale bar (1:200)

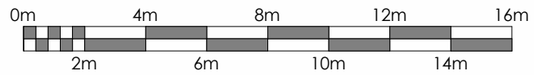

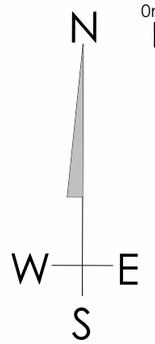

Notes:
Do not scale off of this drawing, except for planning purposes.
All dimensions to be confirmed on site. This drawing is to be read in conjunction with other drawings in this series and all relevant consultants drawings and documentation where applicable.
This drawing has been produced for the specific client and project identified below and is not intended for use by any other person or for any other purpose other than indicated on this drawing.
Please report any discrepancy on this drawing to WSW for clarification.

Rev	Description	Date	By

STATUS	PURPOSE OF ISSUE
PL	Planning

PROJECT
Lavender Cottage Extension

SITE ADDRESS
Lavender Cottage,
The Street,
Crookham Village,
Hampshire,
GU51 5SJ

TITLE
Proposed Site Plan

CLIENT
Tony Goss & Pauline Foley

DRAWN BY	CHECKED BY	DATE
AS	RW	02/21/23

SCALE (@ A3)	PROJECT NUMBER
1 : 200	232119

DRAWING NUMBER	REV
PL-100	

1 Proposed Site Plan

1 : 200

SHW
WSW architecture
CHARTERED BUILDING SURVEYORS AND ARCHITECTS
WSW Architecture, Victoria House, Fleet Road, Fleet, Hampshire, GU514DA.
Tel:01252 811011 www.wswarchitecture.co.uk - www.shw.co.uk

Z:\WSW Projects Live\232119 Lavender Cottage, The Street, Crookham Village\03 Drawings\10- Revit files\232119- Lavender Cottage Proposed 3.rvt