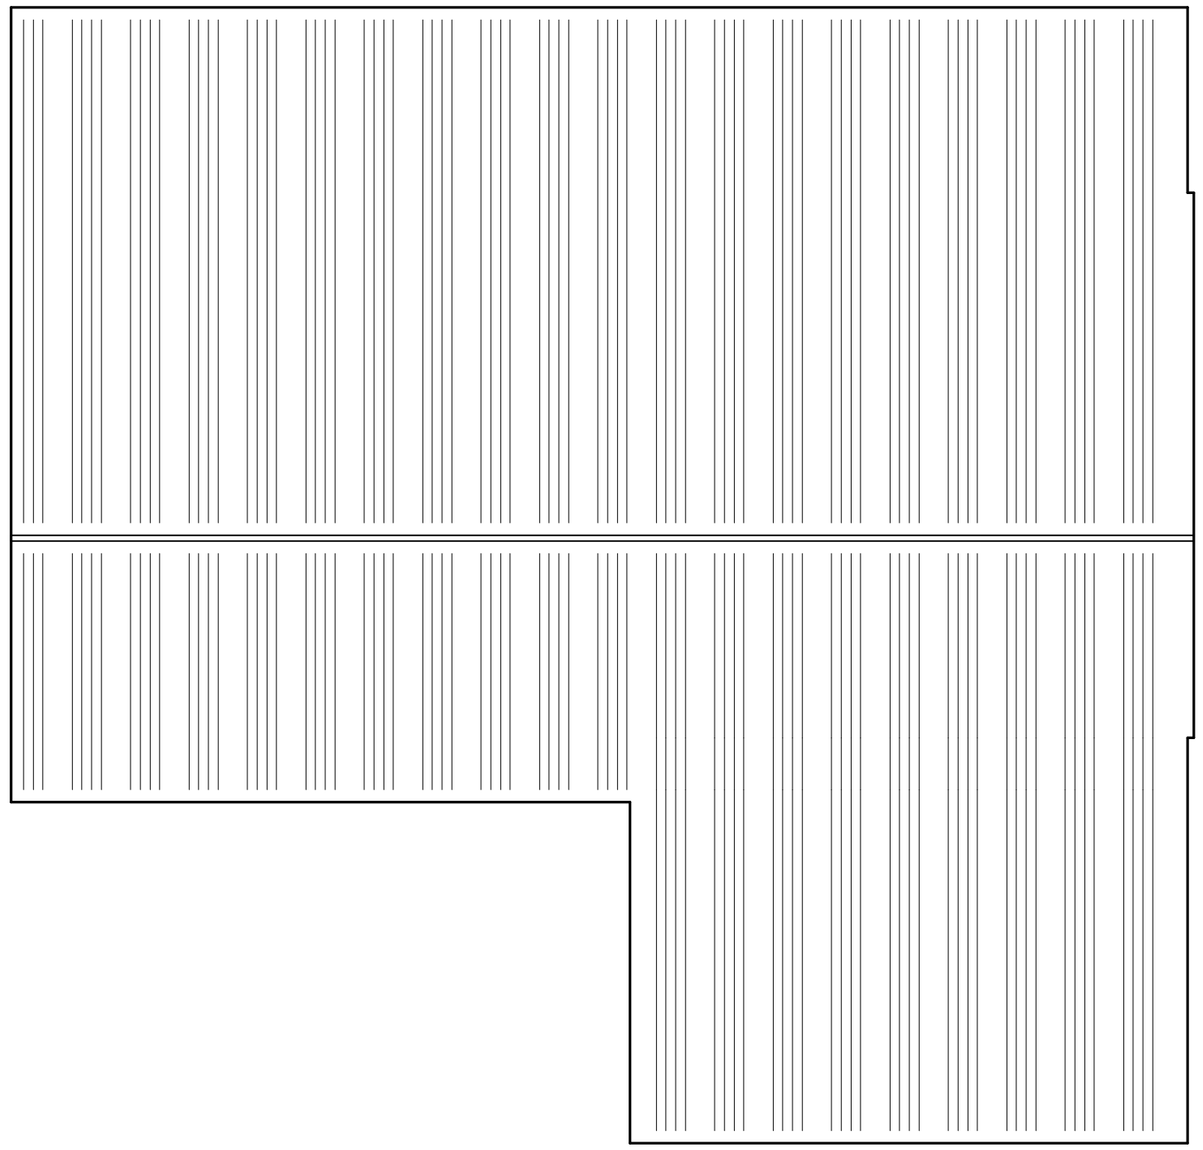

roof plan

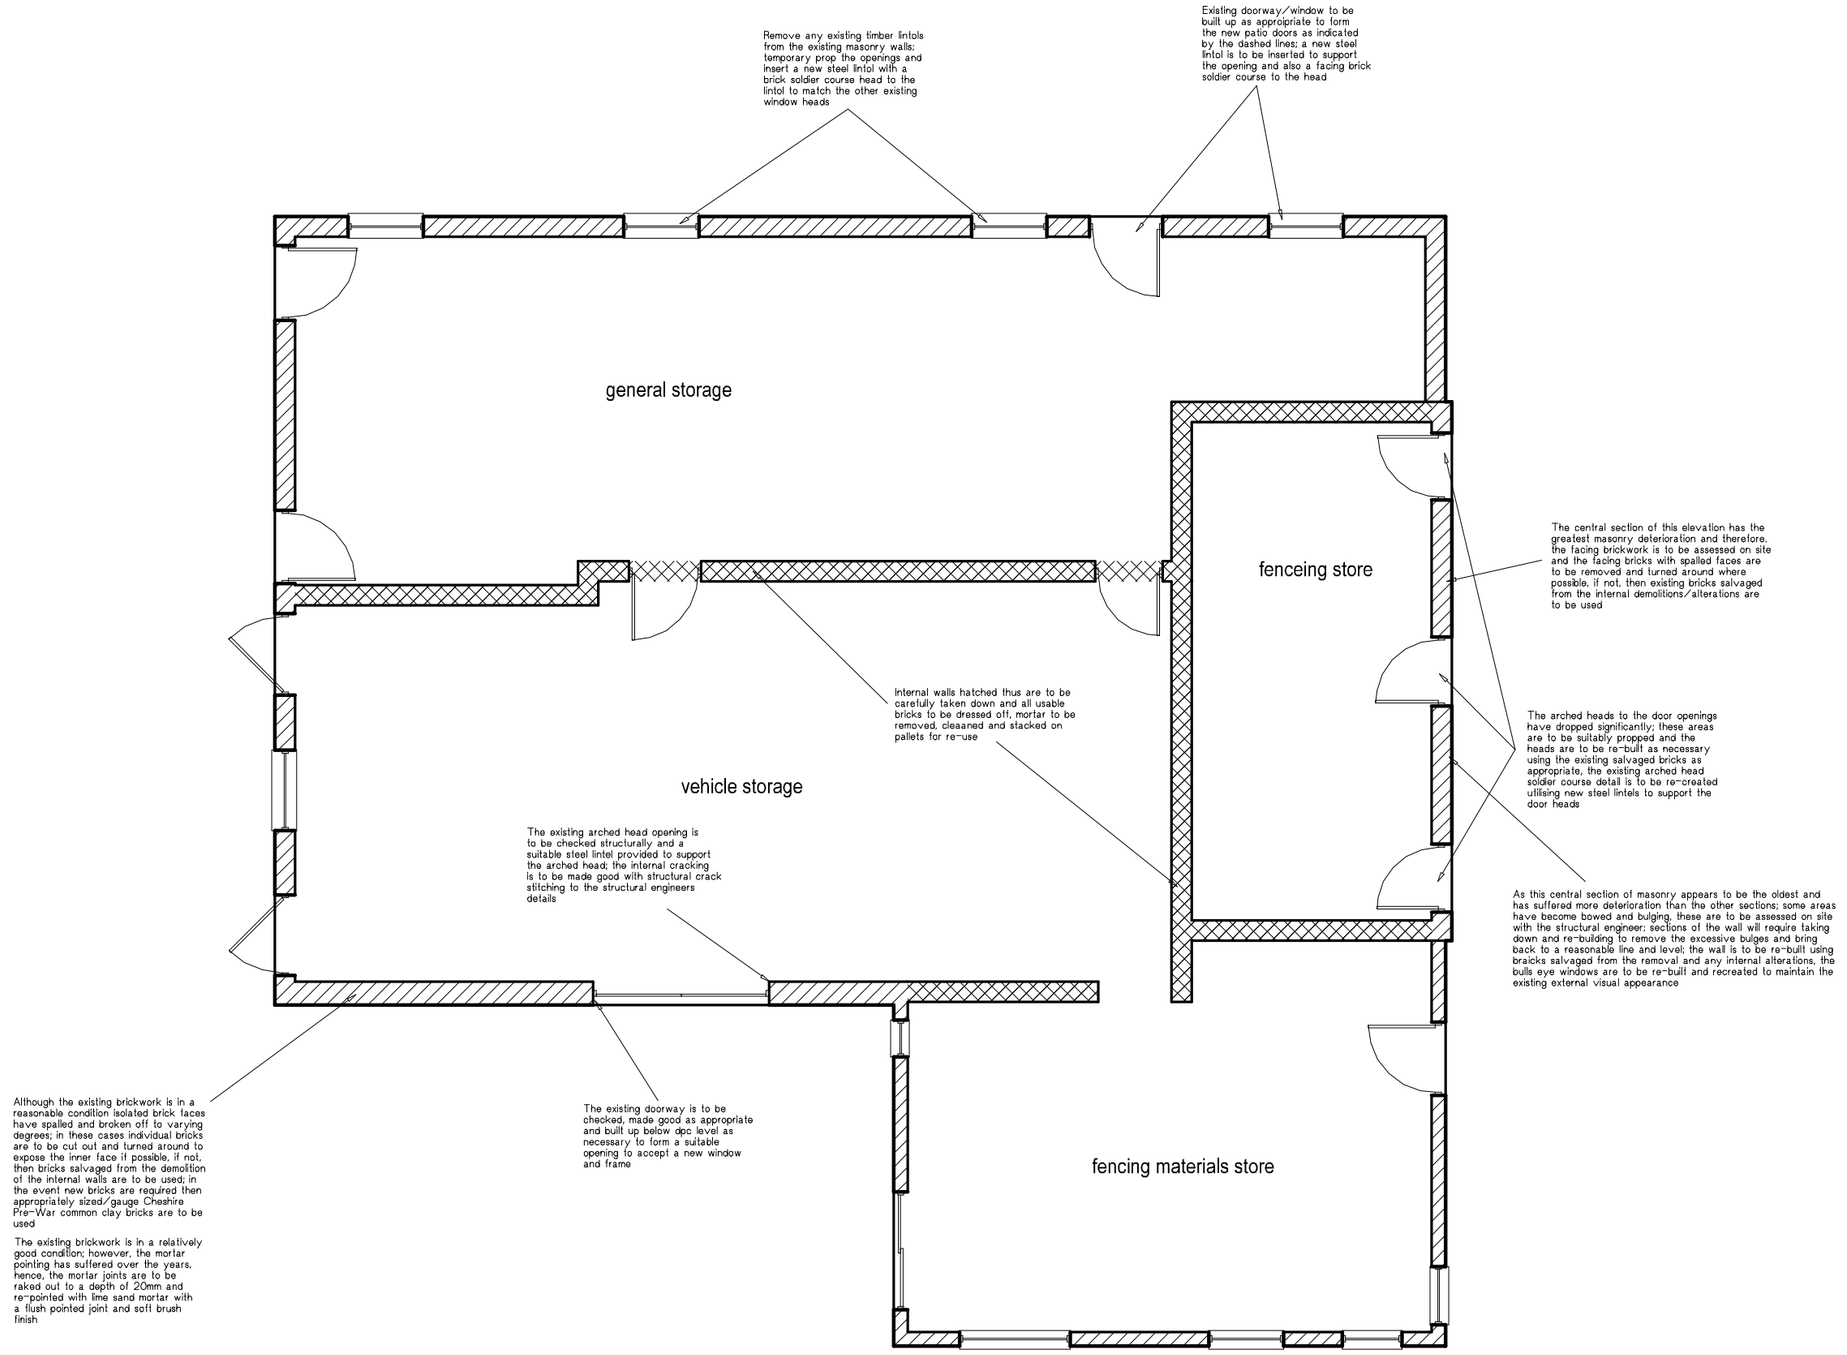

ground floor plan

0m 1m 2m 3m 4m 5m 6m 7m 8m 9m 10m

	REVISIONS	Date	By
SCALE 1:100	DATE 07/21		
DRAWING No. D410/P16			

TITLE:
PROPOSED MASONRY REPAIRS TO BUILDING No. 7 ELEVATIONS

SITE:
Proposed Re-Development of Roecrofts Farm, Ulnes Walton Lane, Ulnes Walton, Leyland, Lancashire. PR26 8LT.

WARWICK consultancy
t: 01257 450938
m: 07831 676079
e: David@WarwickConstruction.co.uk

Ref:D:\DataCAD Drawings\Drawings\D410 Roecroft Farm\Masonry Unit 3_4.pac 27/07/2021 15:06