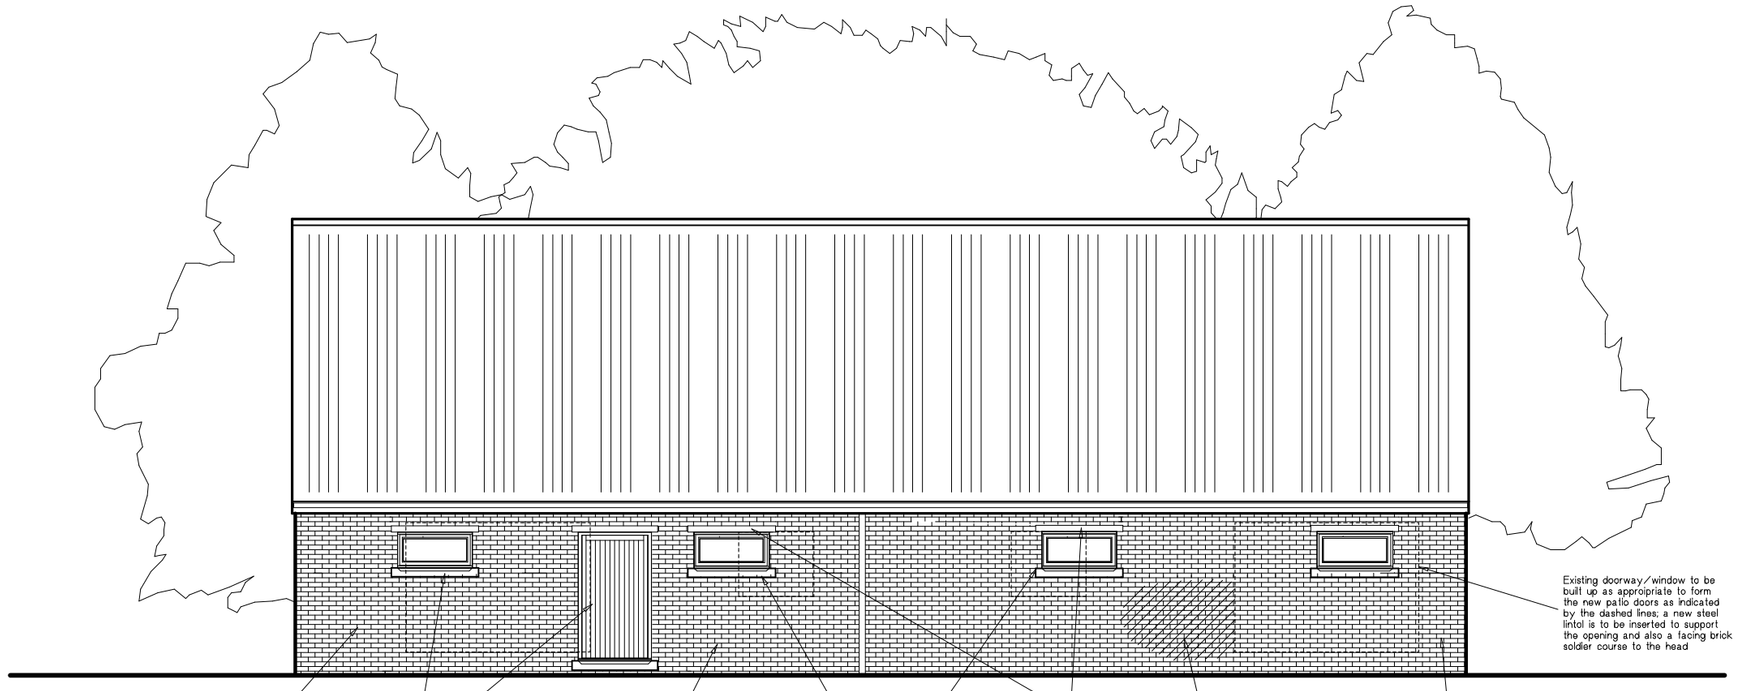

rear elevation

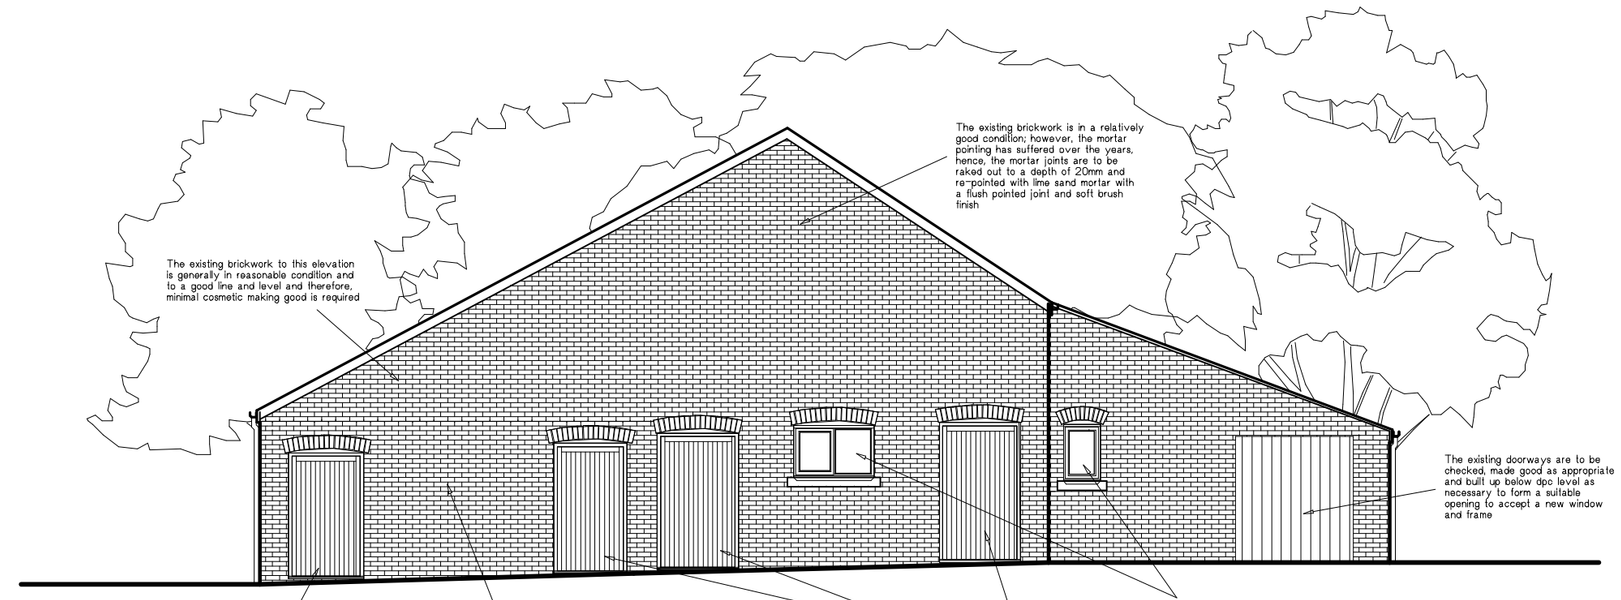

side elevation

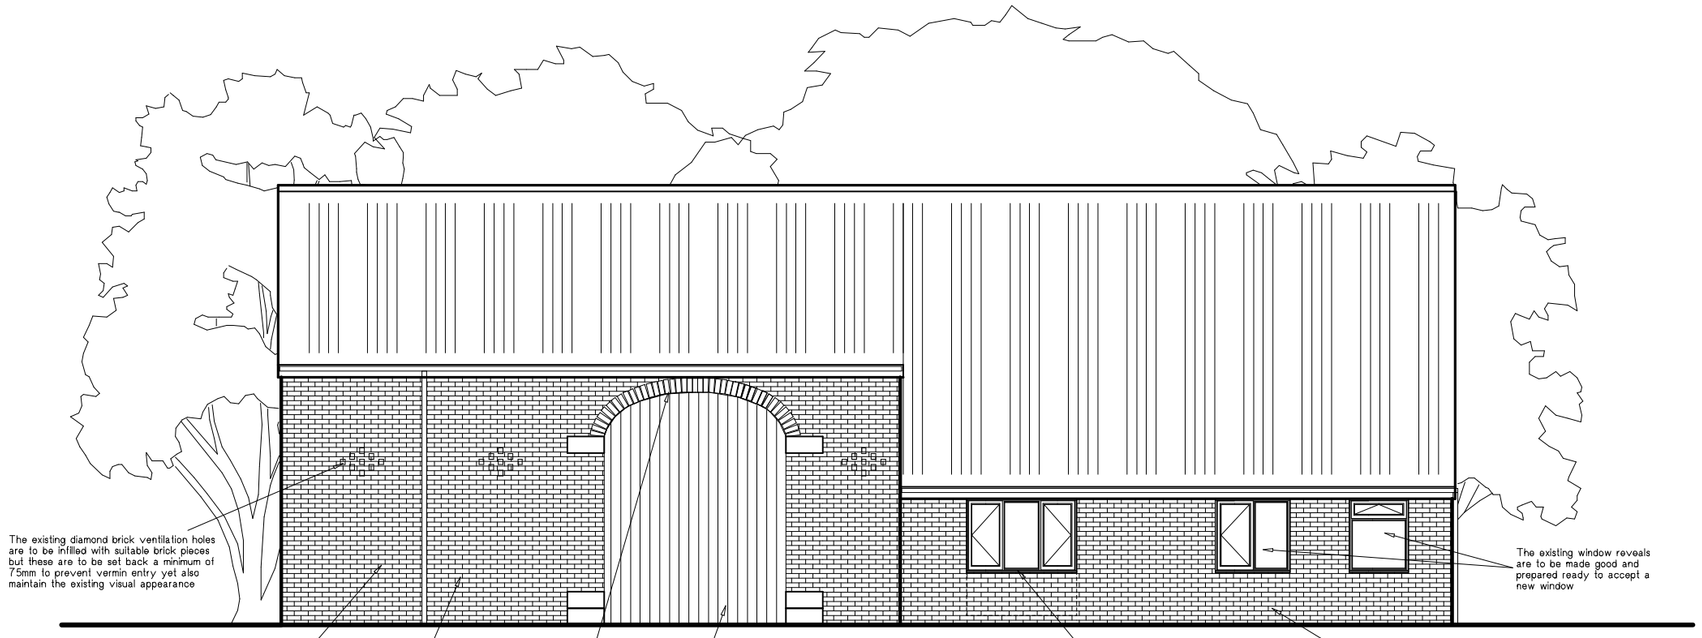

front elevation

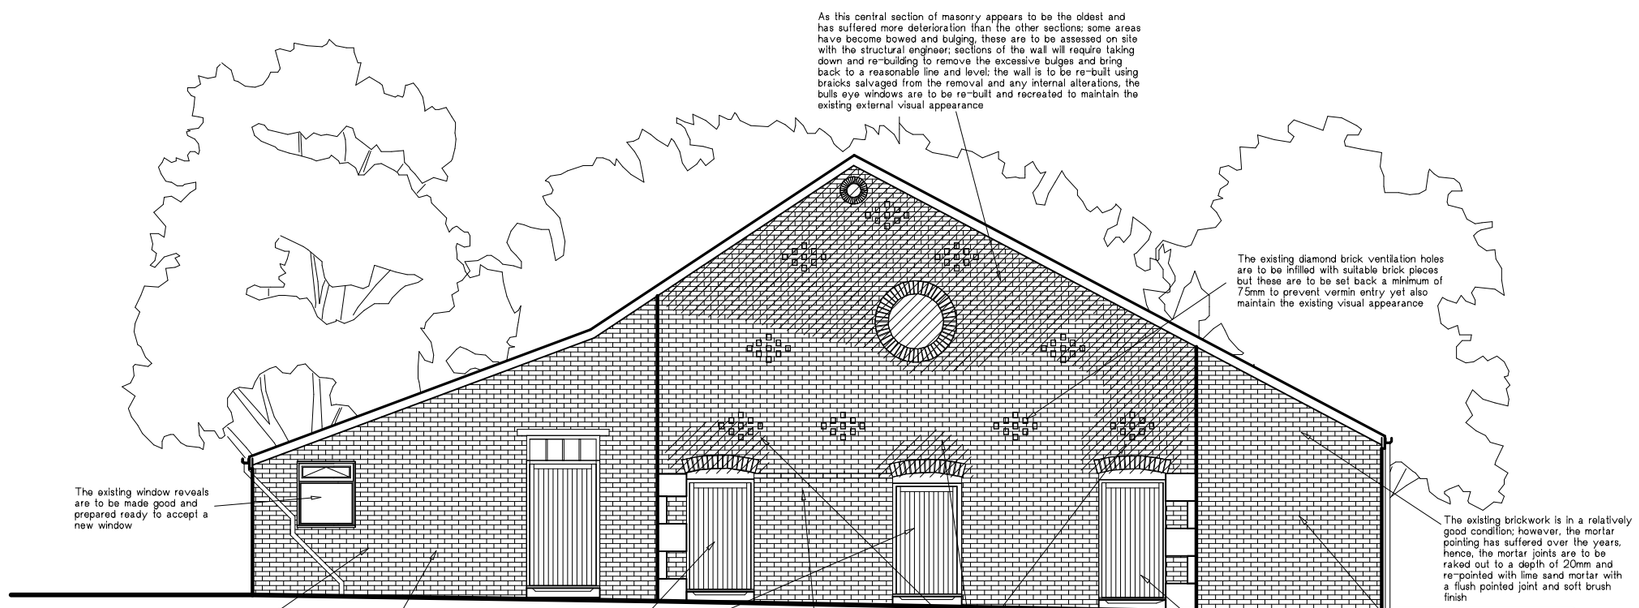

side elevation

0m 1m 2m 3m 4m 5m 6m 7m 8m 9m 10m

REVISIONS	Date	By

SCALE 1:100 DATE 07/21

DRAWING No. D410/P17

TITLE:

PROPOSED MASONRY REPAIRS TO THE EXISTING ELEVATIONS BUILDING No. 7

SITE:

Proposed Re-Development of Roecrofts Farm,
Ulnes Walton Lane, Ulnes Walton, Leyland,
Lancashire. PR26 8LT.

WARWICK consultancy
t: 01257 450938
m: 07831 676079
e: David@WarwickConstruction.co.uk

Ref:D:\DataCAD Drawings\Drawings\D410 Roecroft Farm\Masonry Unit 3_4.asc 27/07/2021 15:06