M.R.DESIGNS

SNAILS OLD BANK PRICKWILLOW ELY CAMBS CB7 4UT
M 07831 408454 E MRDESIGNS_@HOTMAIL.COM

Metres 0 5 10 15 20 25
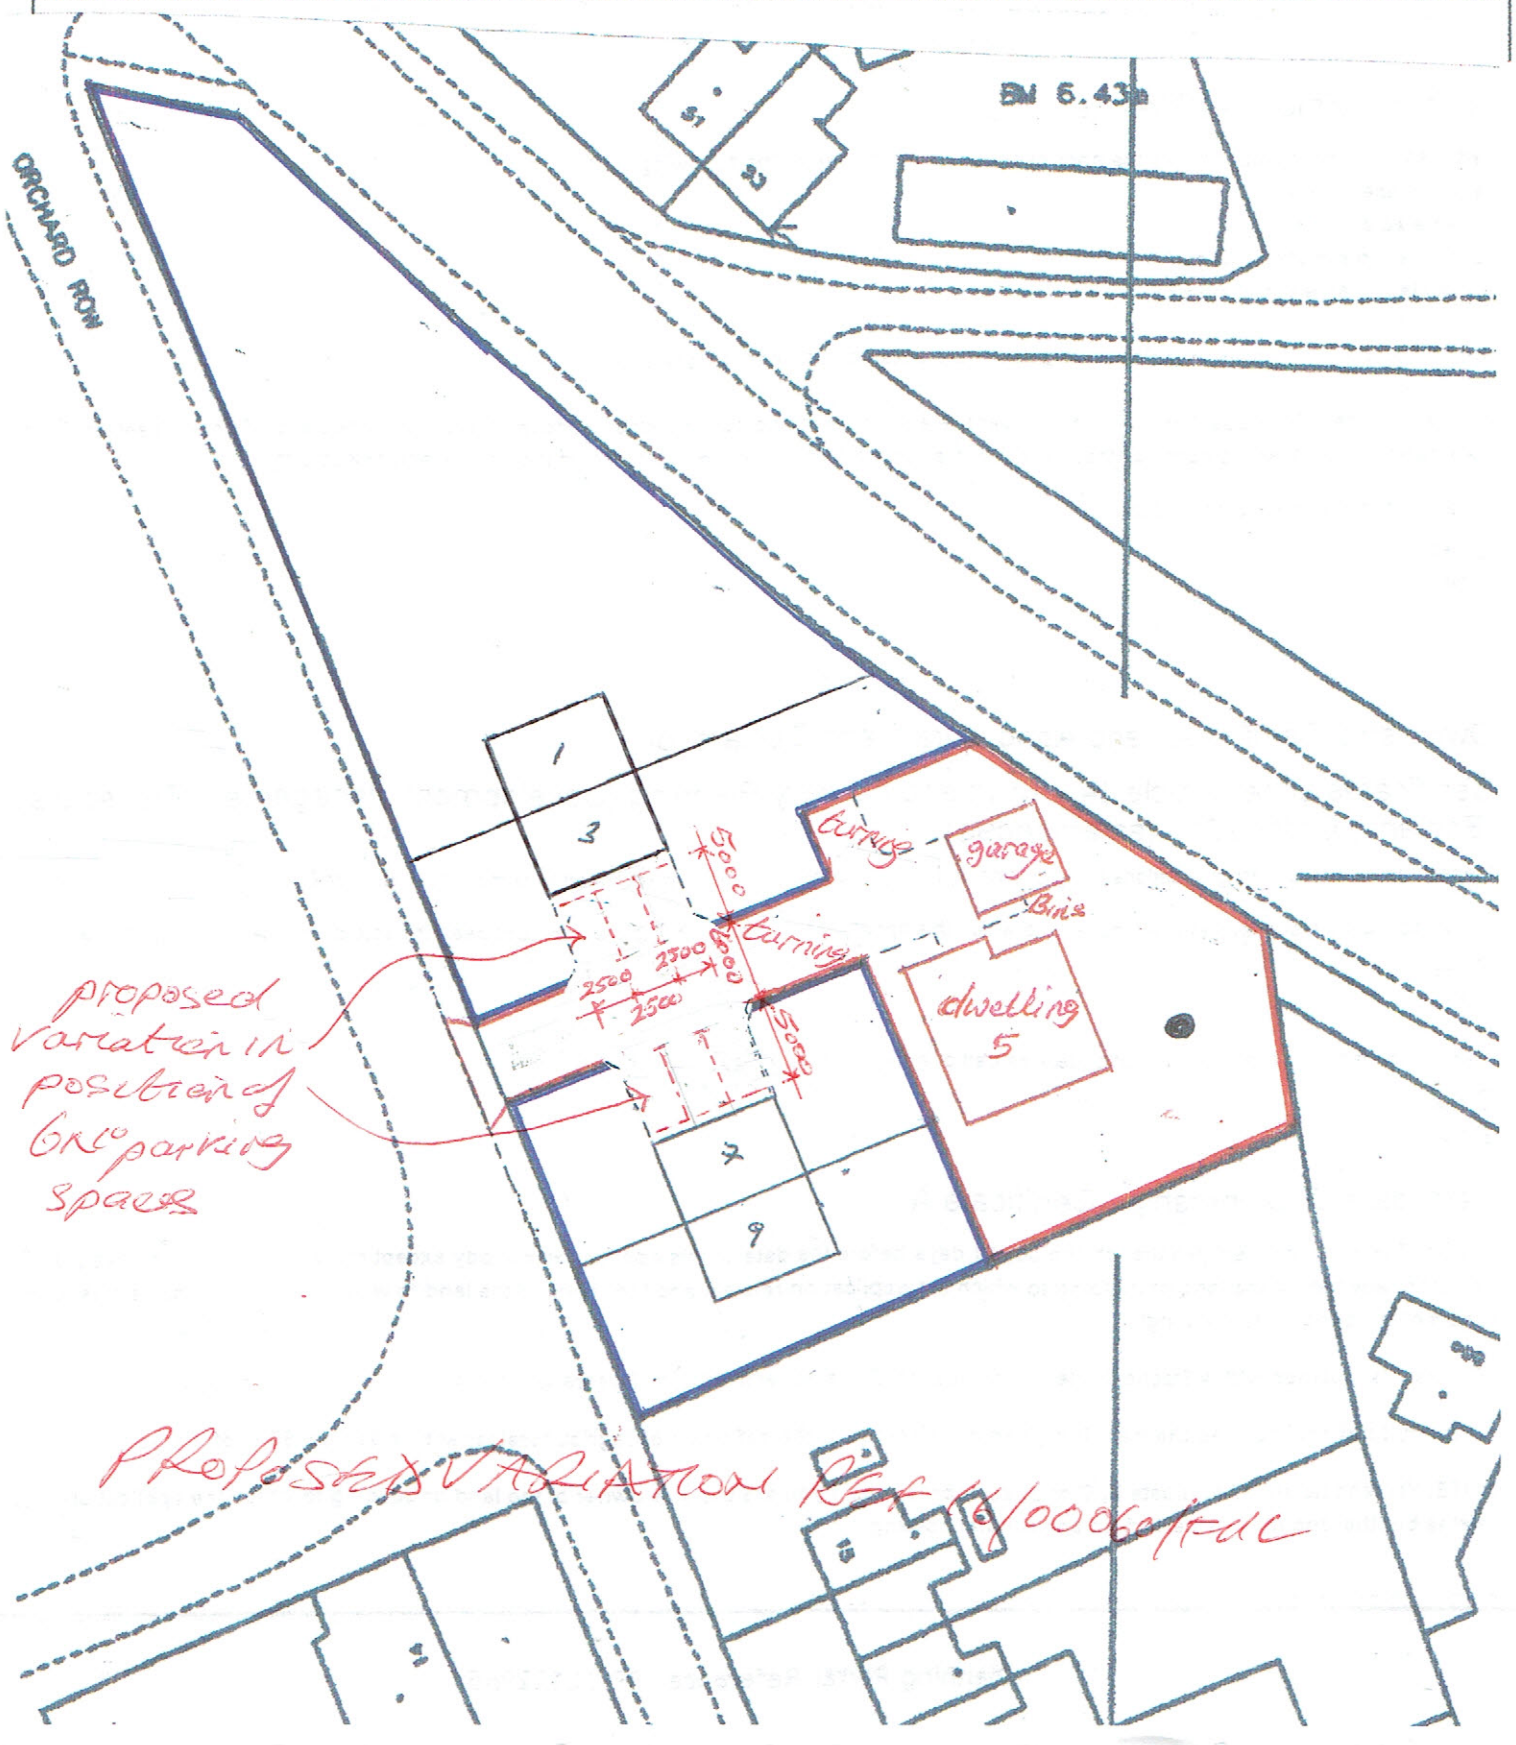
BLOCK PLAN	Ref: 7920	SCALE: 1:500 (verification) N
Client: MAYES	Address: 5 ORCHARD ROW SOHAM CB7 5AY	Site: ●