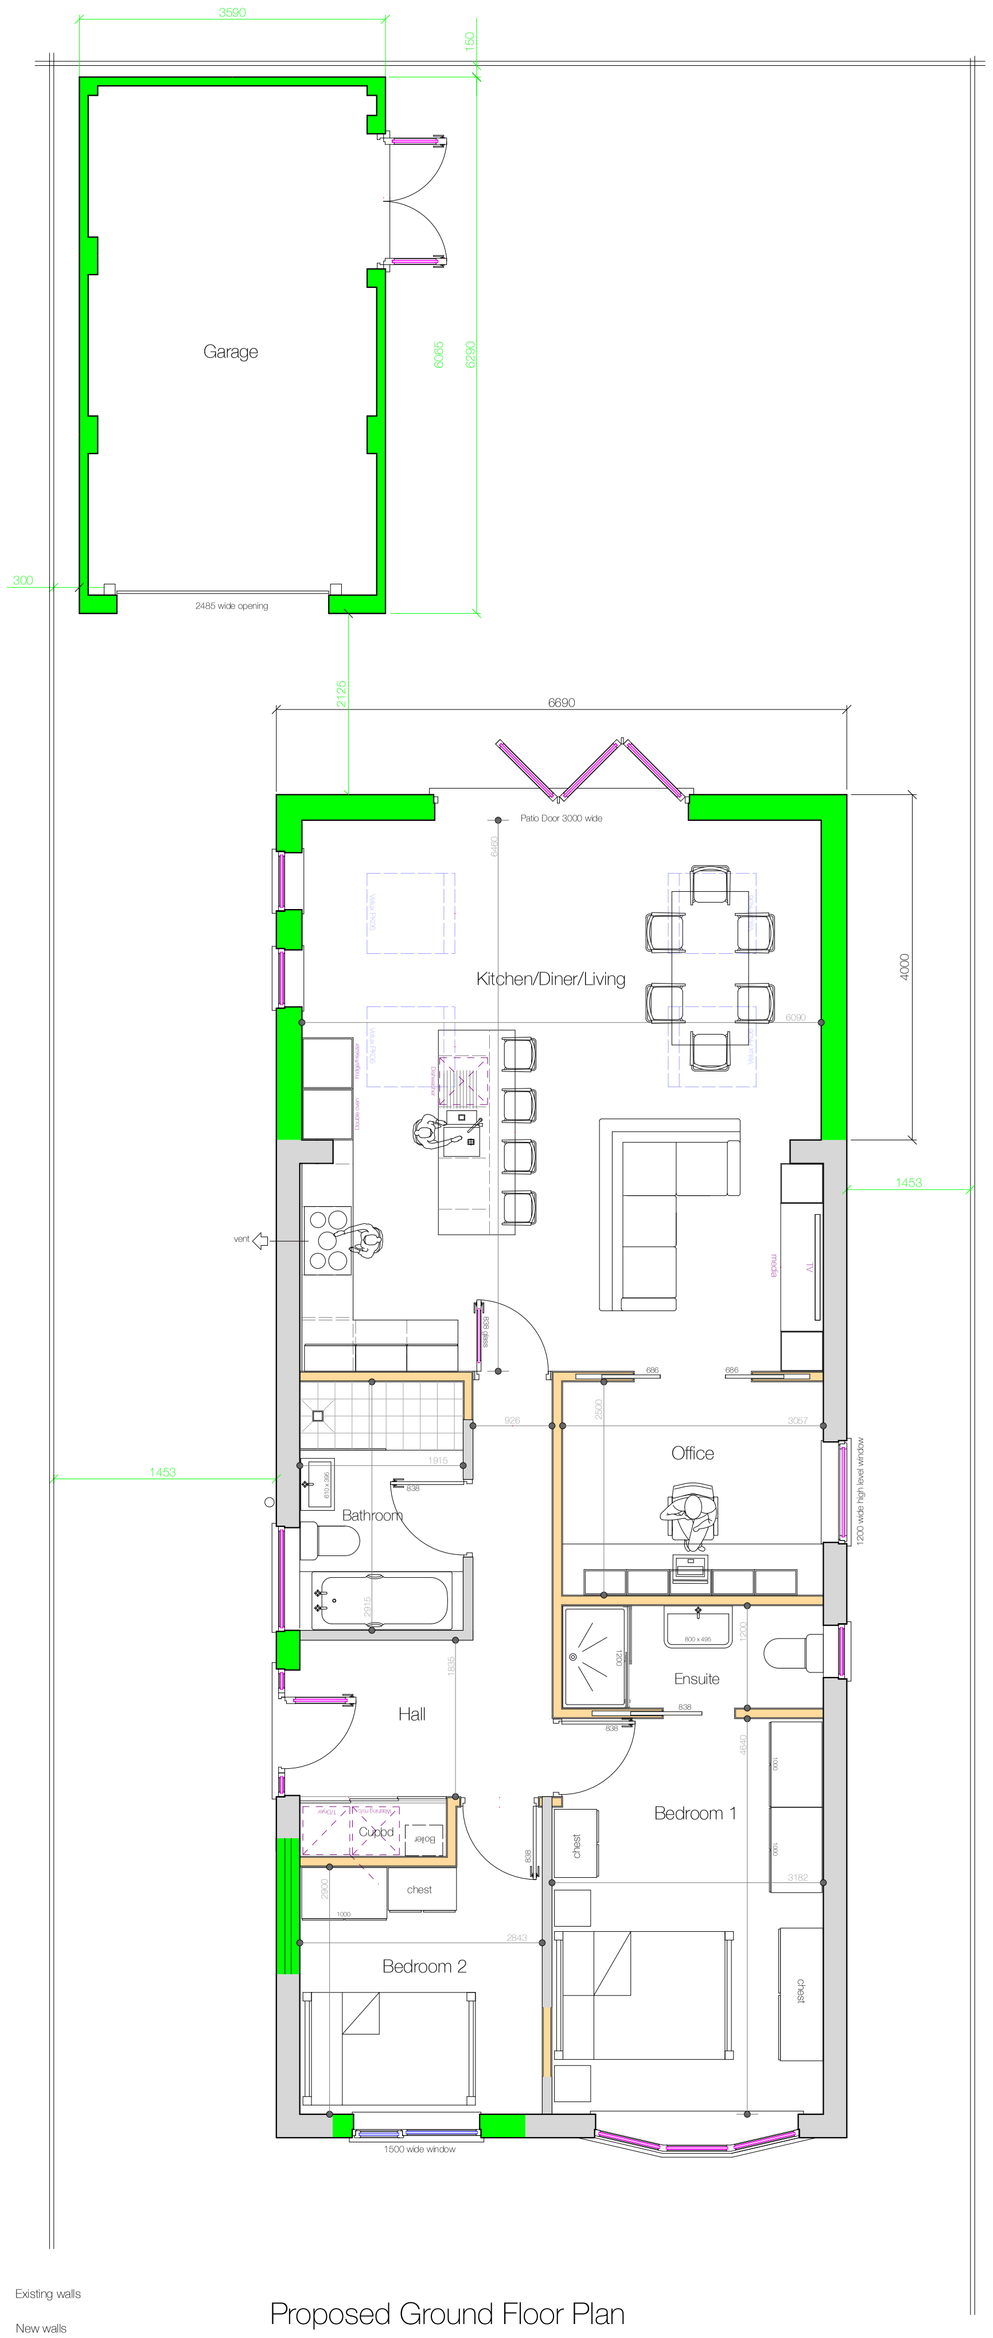

Existing walls

New walls

Stud walls

Proposed Ground Floor Plan

Proposed Front Elevation - East

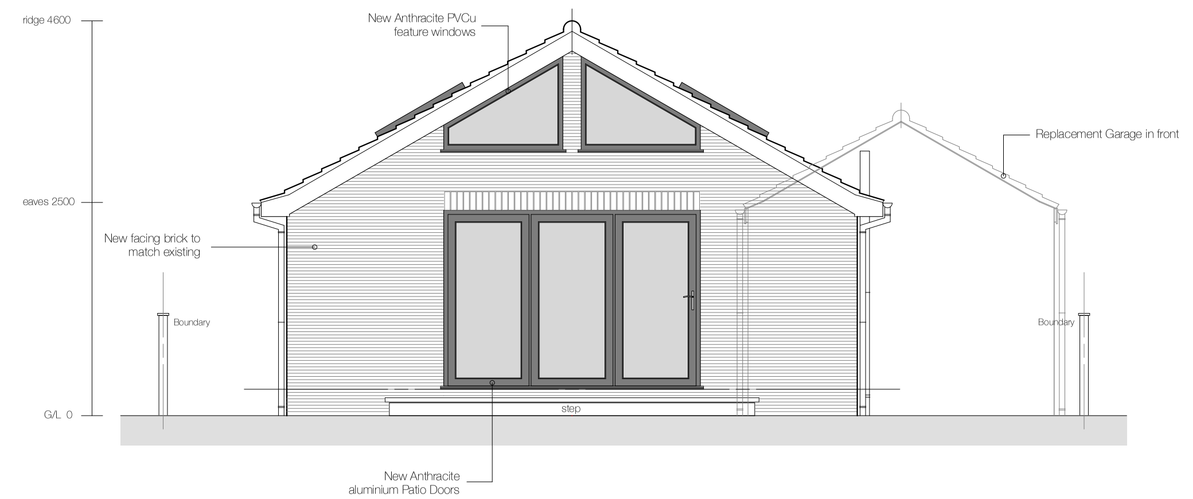

Proposed Rear Elevation - West

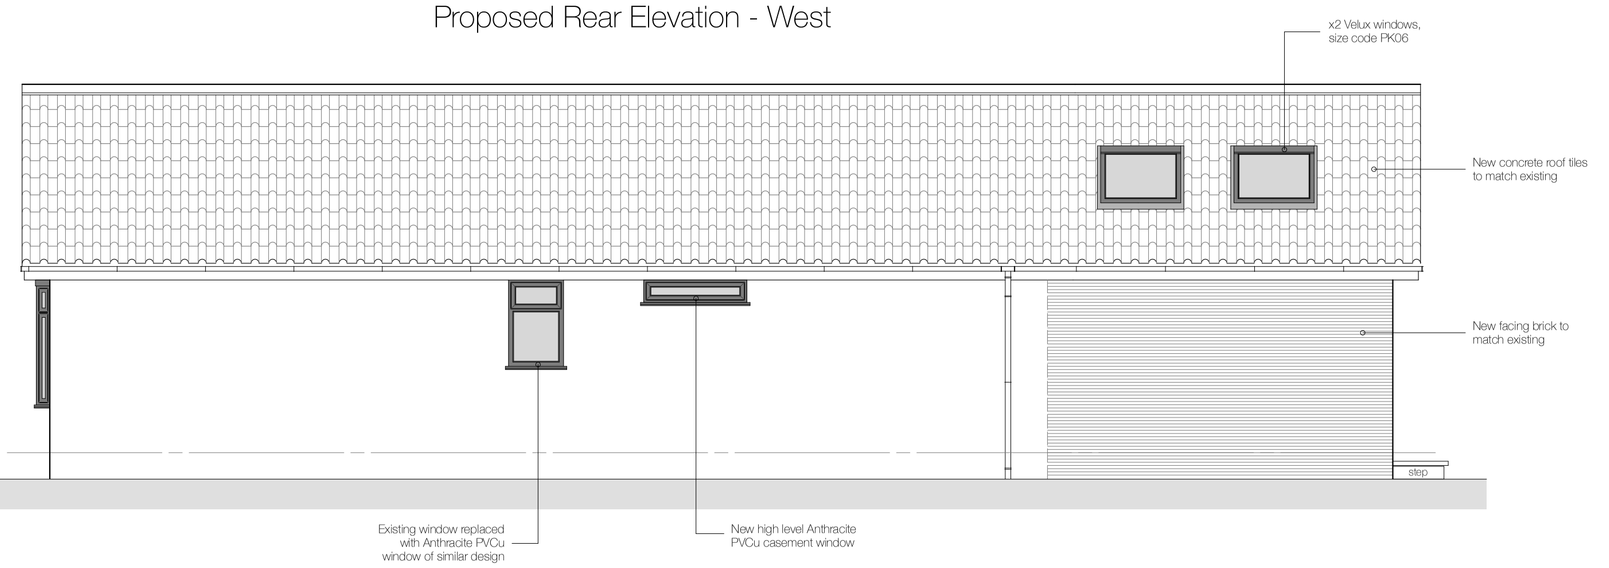

Proposed Side Elevation - North

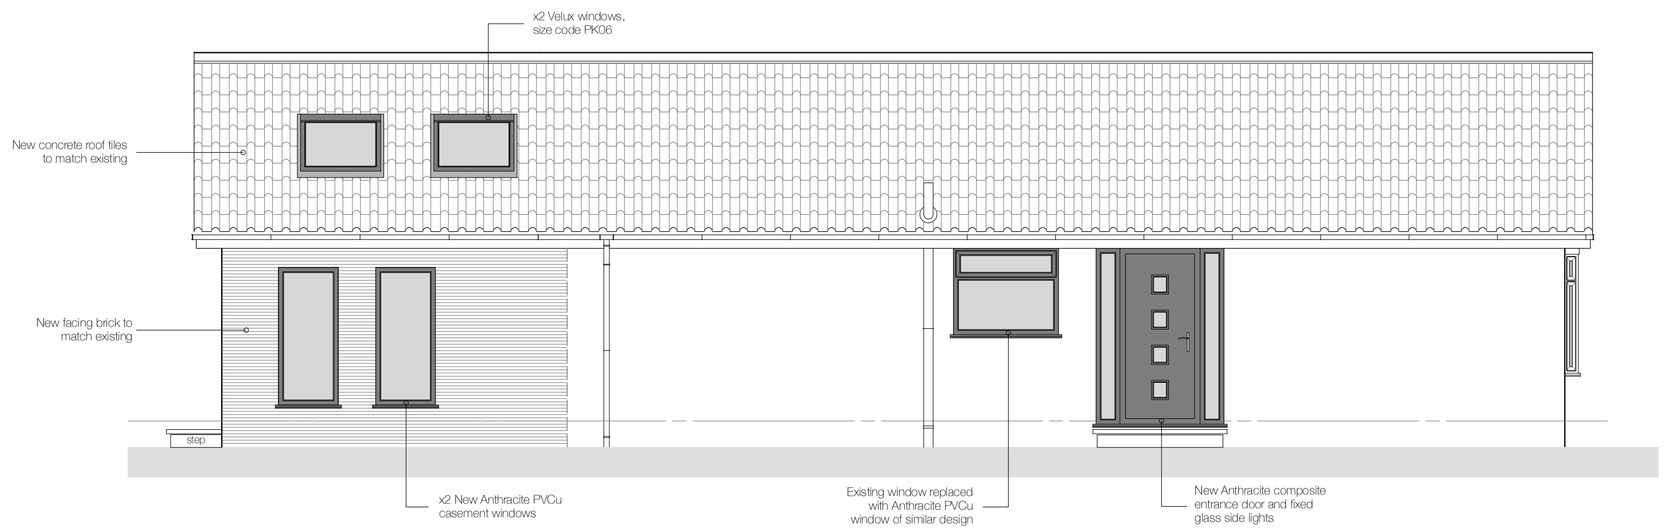

Proposed Side Elevation - South

0m 1m 2m 3m 4m 5m

Scale 1:50

This drawing is for Planning Application purpose only

ADDS

Architectural Design
& Draughting Services

Tel : 01904 762691
Mobile: 07913 295205
Email: info@addsyork.co.uk
Web: www.addsyork.co.uk

All Dimensions in millimetres unless otherwise stated

This drawing must not be re-issued, loaned or copied without the permission of ADDS Tel: 01904 762691

Drawn By	Date
Paul Roberts	August 2023

Drawing
Proposed Plan & Elevations

Project Phase
Planning

Client
Mr & Mrs A Frost
1 Barley View
Wigginton
York
YO32 2GZ

Project
Single storey rear extension and replacement detached Garage

Rev	Date

A1 1:50

Drawing Number
23-127

Sheet 2 of 3 Revision 0