The Copyright of this drawing/design is vested in Woodsyde Development Ltd and must not be copied or reproduced in part or whole without prior written consent

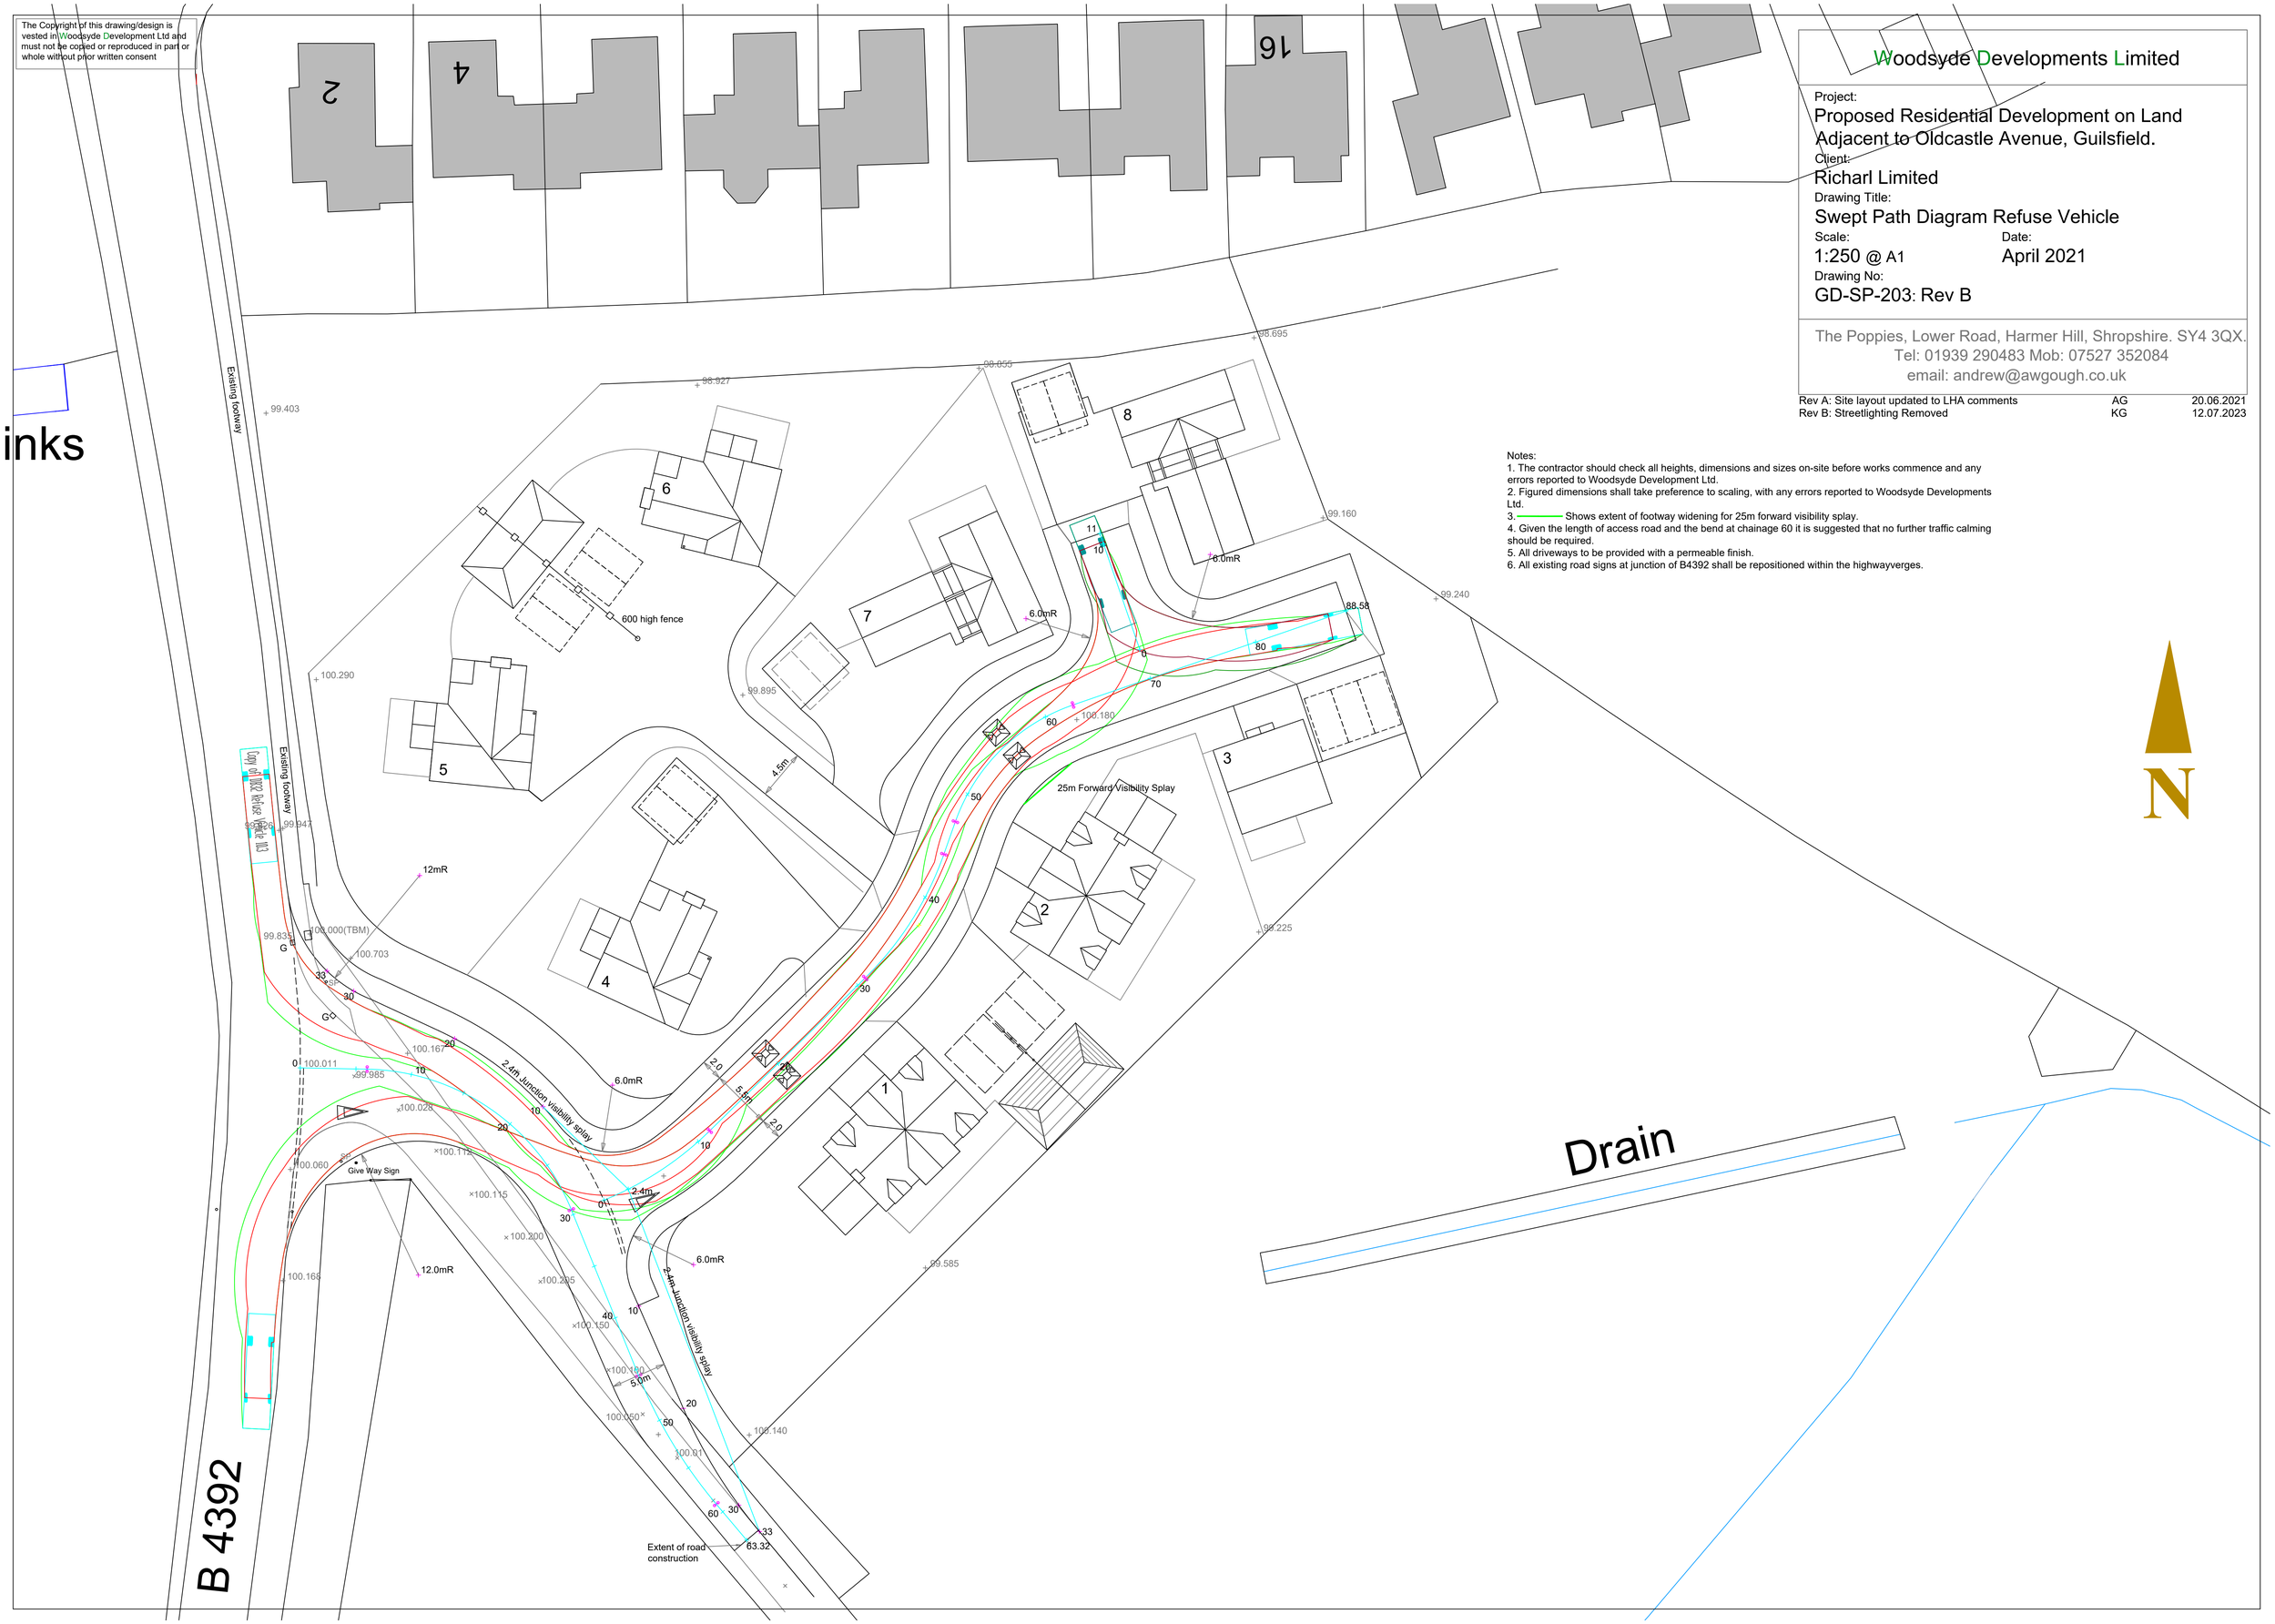

Woodsyde Developments Limited

Project:
Proposed Residential Development on Land Adjacent to Oldcastle Avenue, Guilsfield.

Client:
Richarl Limited

Drawing Title:
Swept Path Diagram Refuse Vehicle

Scale: 1:250 @ A1

Date: April 2021

Drawing No:
GD-SP-203: Rev B

The Poppies, Lower Road, Harmer Hill, Shropshire. SY4 3QX.
Tel: 01939 290483 Mob: 07527 352084
email: andrew@awgough.co.uk

Rev A: Site layout updated to LHA comments	AG	20.06.2021
Rev B: Streetlighting Removed	KG	12.07.2023

Notes:
1. The contractor should check all heights, dimensions and sizes on-site before works commence and any errors reported to Woodsyde Development Ltd.
2. Figured dimensions shall take preference to scaling, with any errors reported to Woodsyde Developments Ltd.
3. ——— Shows extent of footway widening for 25m forward visibility splay.
4. Given the length of access road and the bend at chainage 60 it is suggested that no further traffic calming should be required.
5. All driveways to be provided with a permeable finish.
6. All existing road signs at junction of B4392 shall be repositioned within the highwayverges.