1 121 **Consented West Elevation**
Scale: 1:50

0 1.0 2.0 3.0 4.0 M

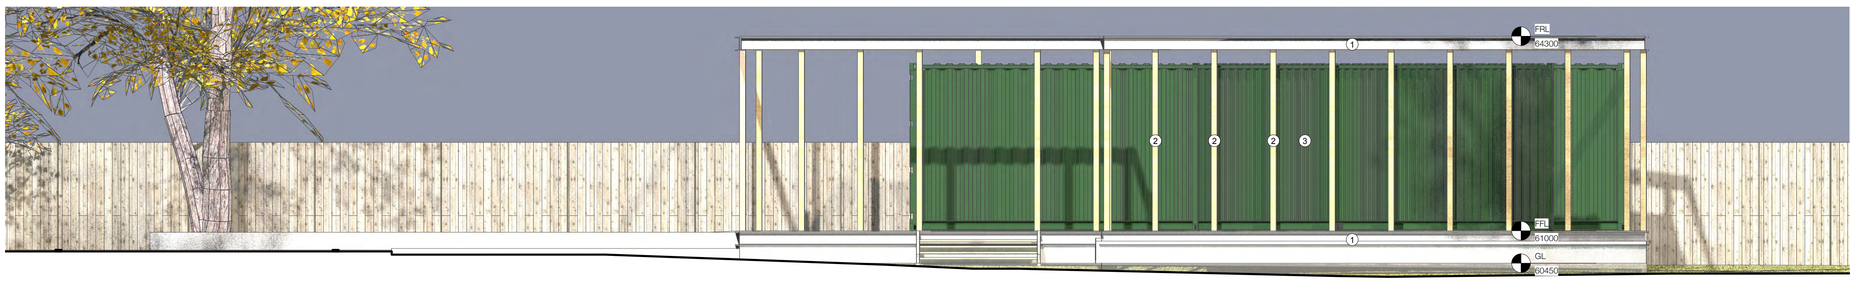

2 121 **Proposed West Elevation**
Scale: 1:50

0 1.0 2.0 3.0 4.0 M

RIBA
RIBA Chartered Practice: 20042663

Architects Registration Board

EXTERNAL FINISHES KEY:
1. CONCRETE FASCIA TO SLAB
2. OAK COLUMNS
3. SHIPPING CONTAINERS PAINTED
4. STANDING SEAM METAL CLADDING (ANTHRACITE)
5. RED FACING BRICK
6. ALUMINIUM WINDOWS

REV	DATE	DESCRIPTION
0	25.07.2023	First Issue

GENERAL NOTES

Stephen Alderdice Studio

99 Hutton Drive, Hutton
Brentwood, Essex
CM13 2TB
+44 79 8085 3234
architect@stephenalderdice.com

Stephen Alderdice Ventures Limited
Company Registration No: 11125094

Medical Hemp Containers
Land Adjacent Brick Bridge
Wyatts Green Road, Brentwood

Kirk Monk

General Arrangement Drawings **160 | 121**
Proposed Elevations

- ○ Briefing
- ○ Concept
- ○ Design
- ● Technical
- ○ Pricing
- ○ Construction
- ● Comment
- ○ Approval
- ○ Information