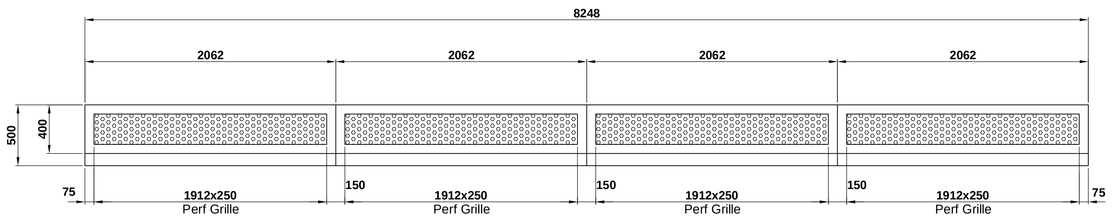

Front Elevation

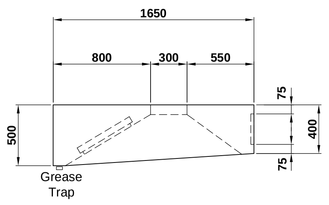

End Elevation

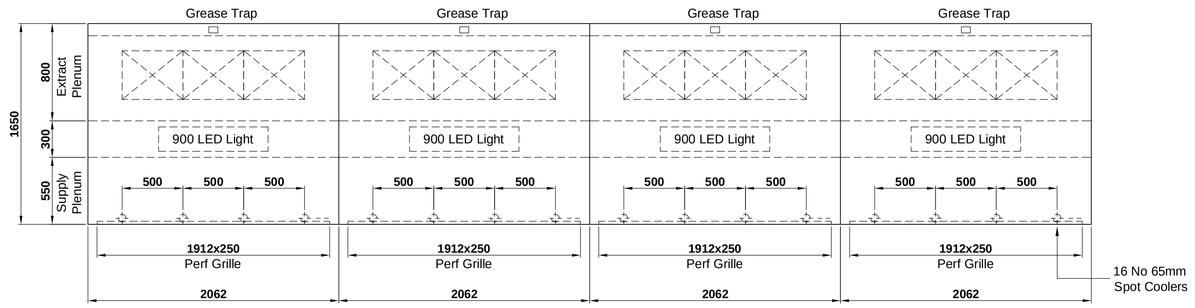

Plan

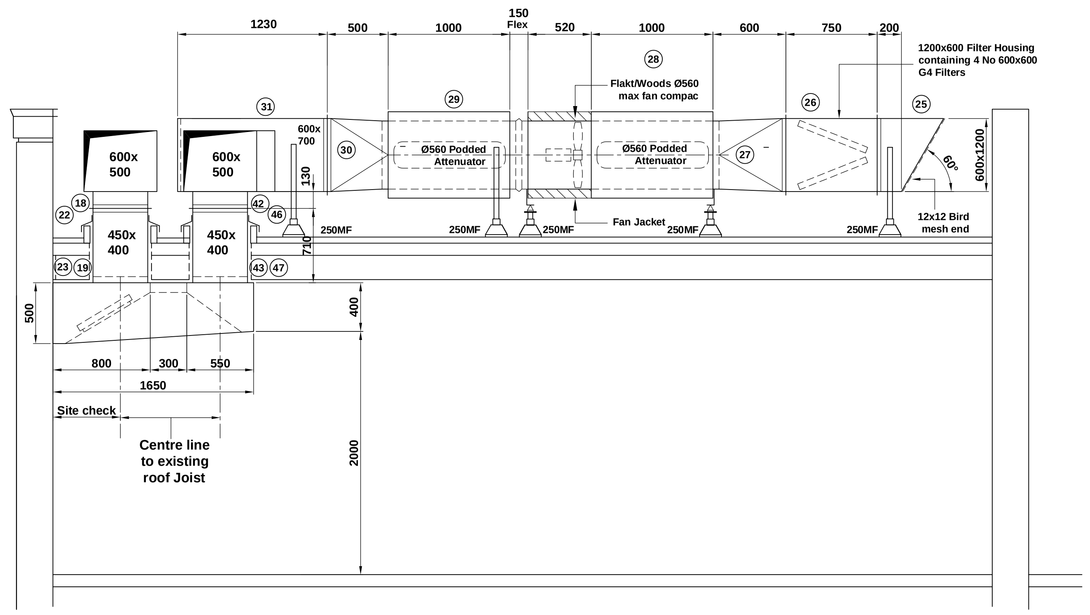

Section A-A

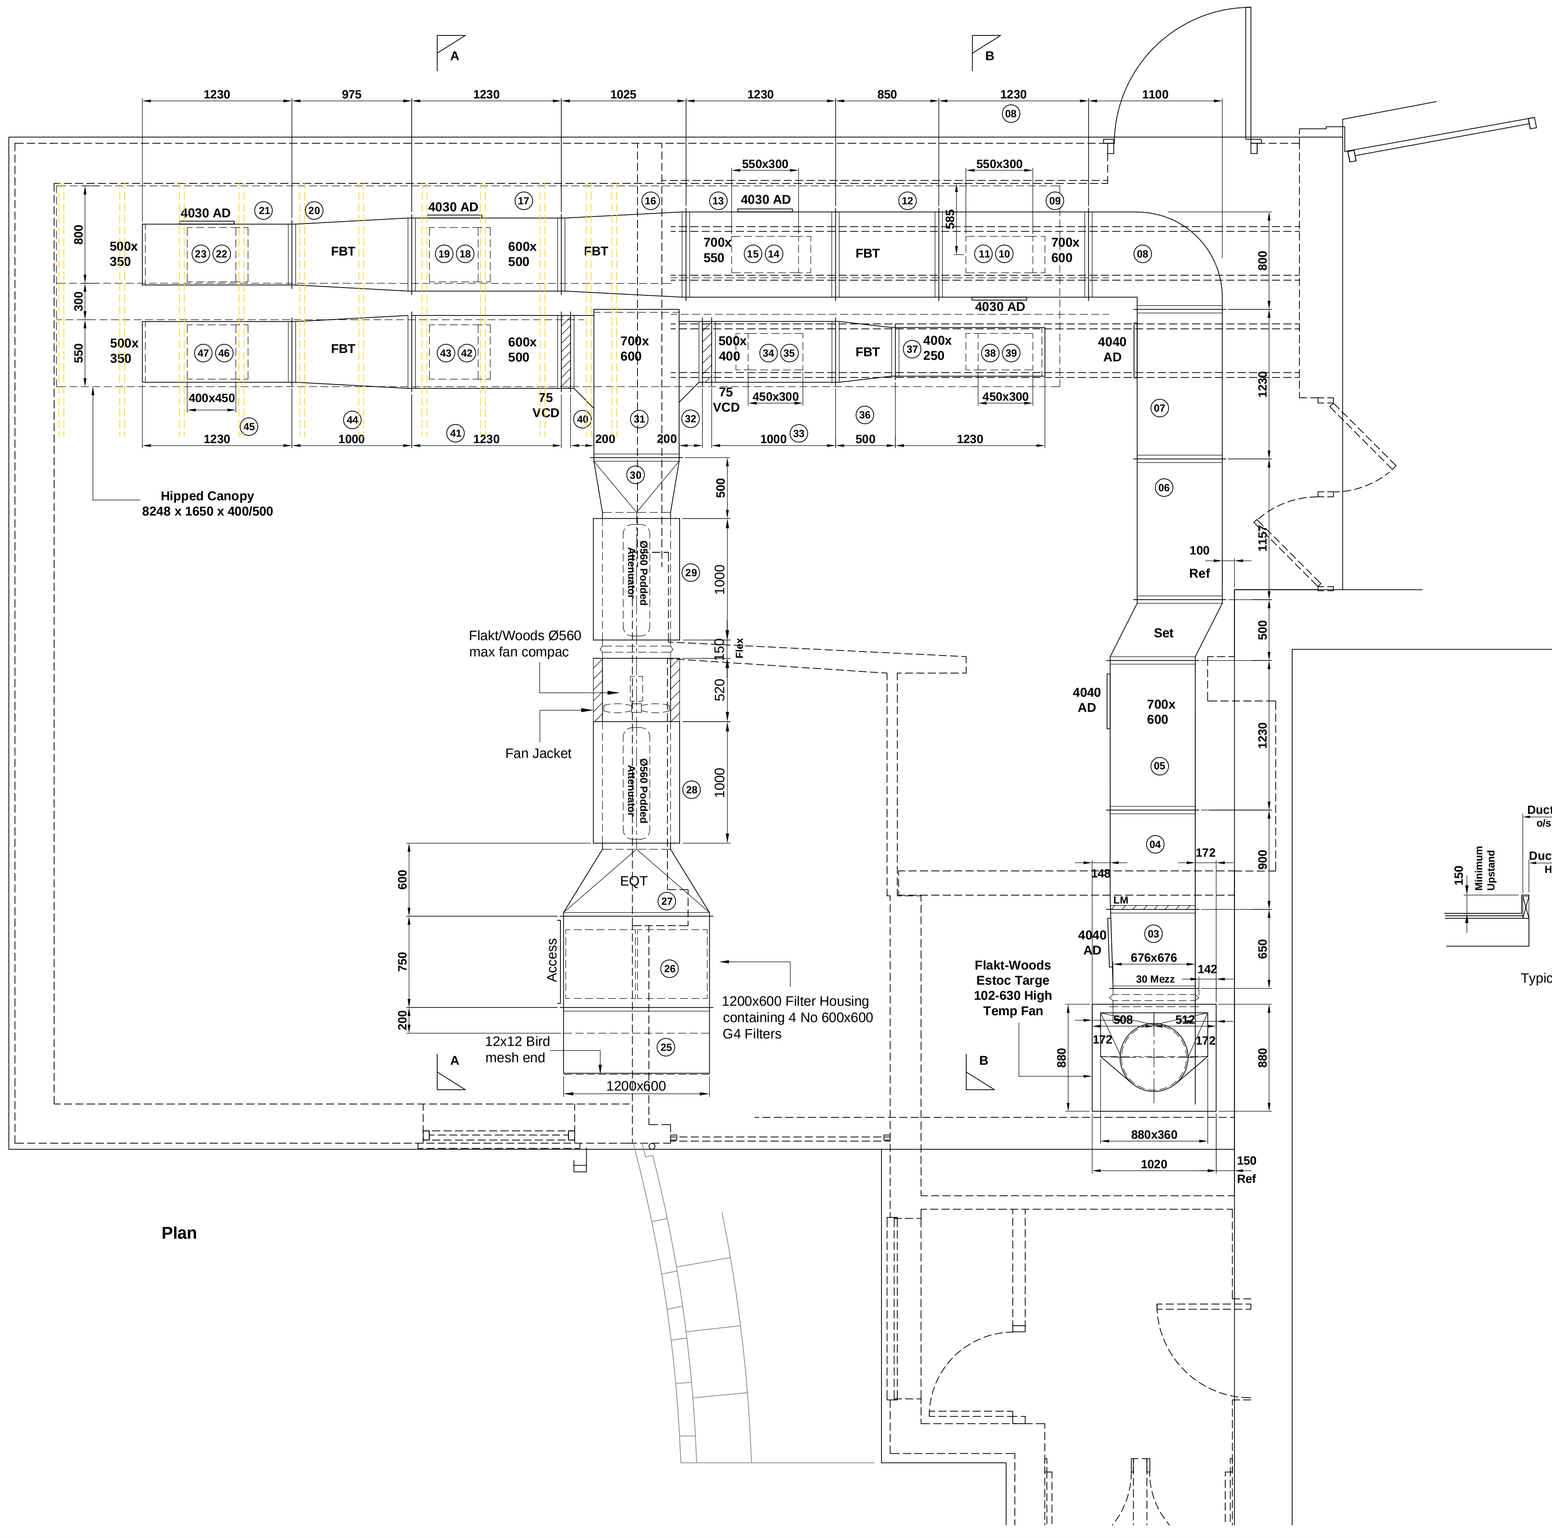

Plan

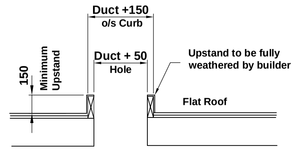

Typical Hole

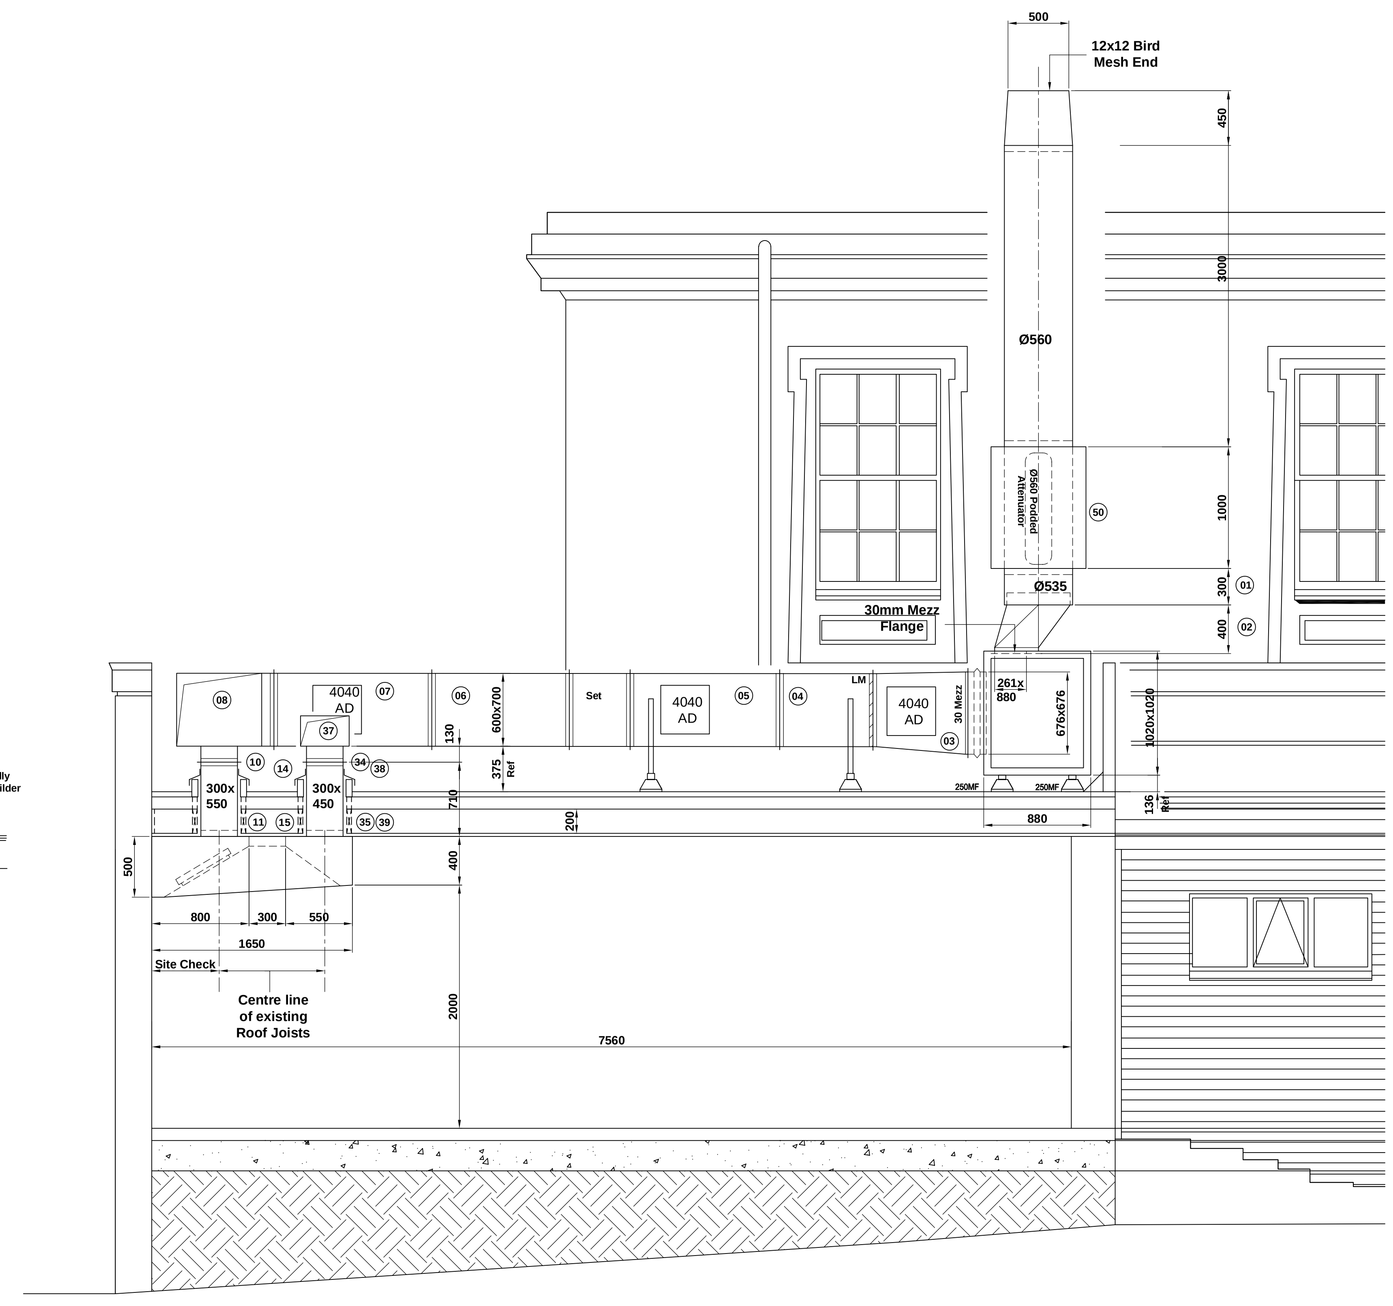

Section B-B

DO NOT SCALE THIS DRAWING

Notes

All dimensions must be checked on site and not scaled from this drawing.

To comply with BS-6173-2001 mandatory interlocks are required between the gas supply and the mechanical kitchen ventilation system (extract and make-up air). Interlocking gas solenoid valve, control panel and sensors to be supplied and fitted by others unless otherwise stated.

Rev	Date	Description	By
H	24.05.22	Revised to clients comments	DM
G	12.11.22	Extract connection modified	DM
F	01.11.22	Riser Height Lowered	DM
E	17.10.22	Riser positions revised	DM
D	28.09.22	Hole positions revised	DM
C	27.09.22	Revised to suit site visit 26.09.22	DM
B	24.08.22	Fan Revised	DM
A	18.08.22	Issued For Approval	DM

PLAN-IT CONTRACTS
CONSULTANCY AND DESIGN LTD
29 - 30 Milk Street
Digbeth
Birmingham
B5 5TR
TEL: 0121 333 7077
WEB.: www.plan-itcontracts.co.uk
EMAIL: info@plan-itcontracts.co.uk

Client: Soho Tavern

Project: Hampton In Arden

Title: Kitchen Supply & Canopy Extract

Scale	1:25	Paper Size	A0
Date	18.08.22	Drawn By	DM
Drawing No	EQ1408-1027-03		Rev H