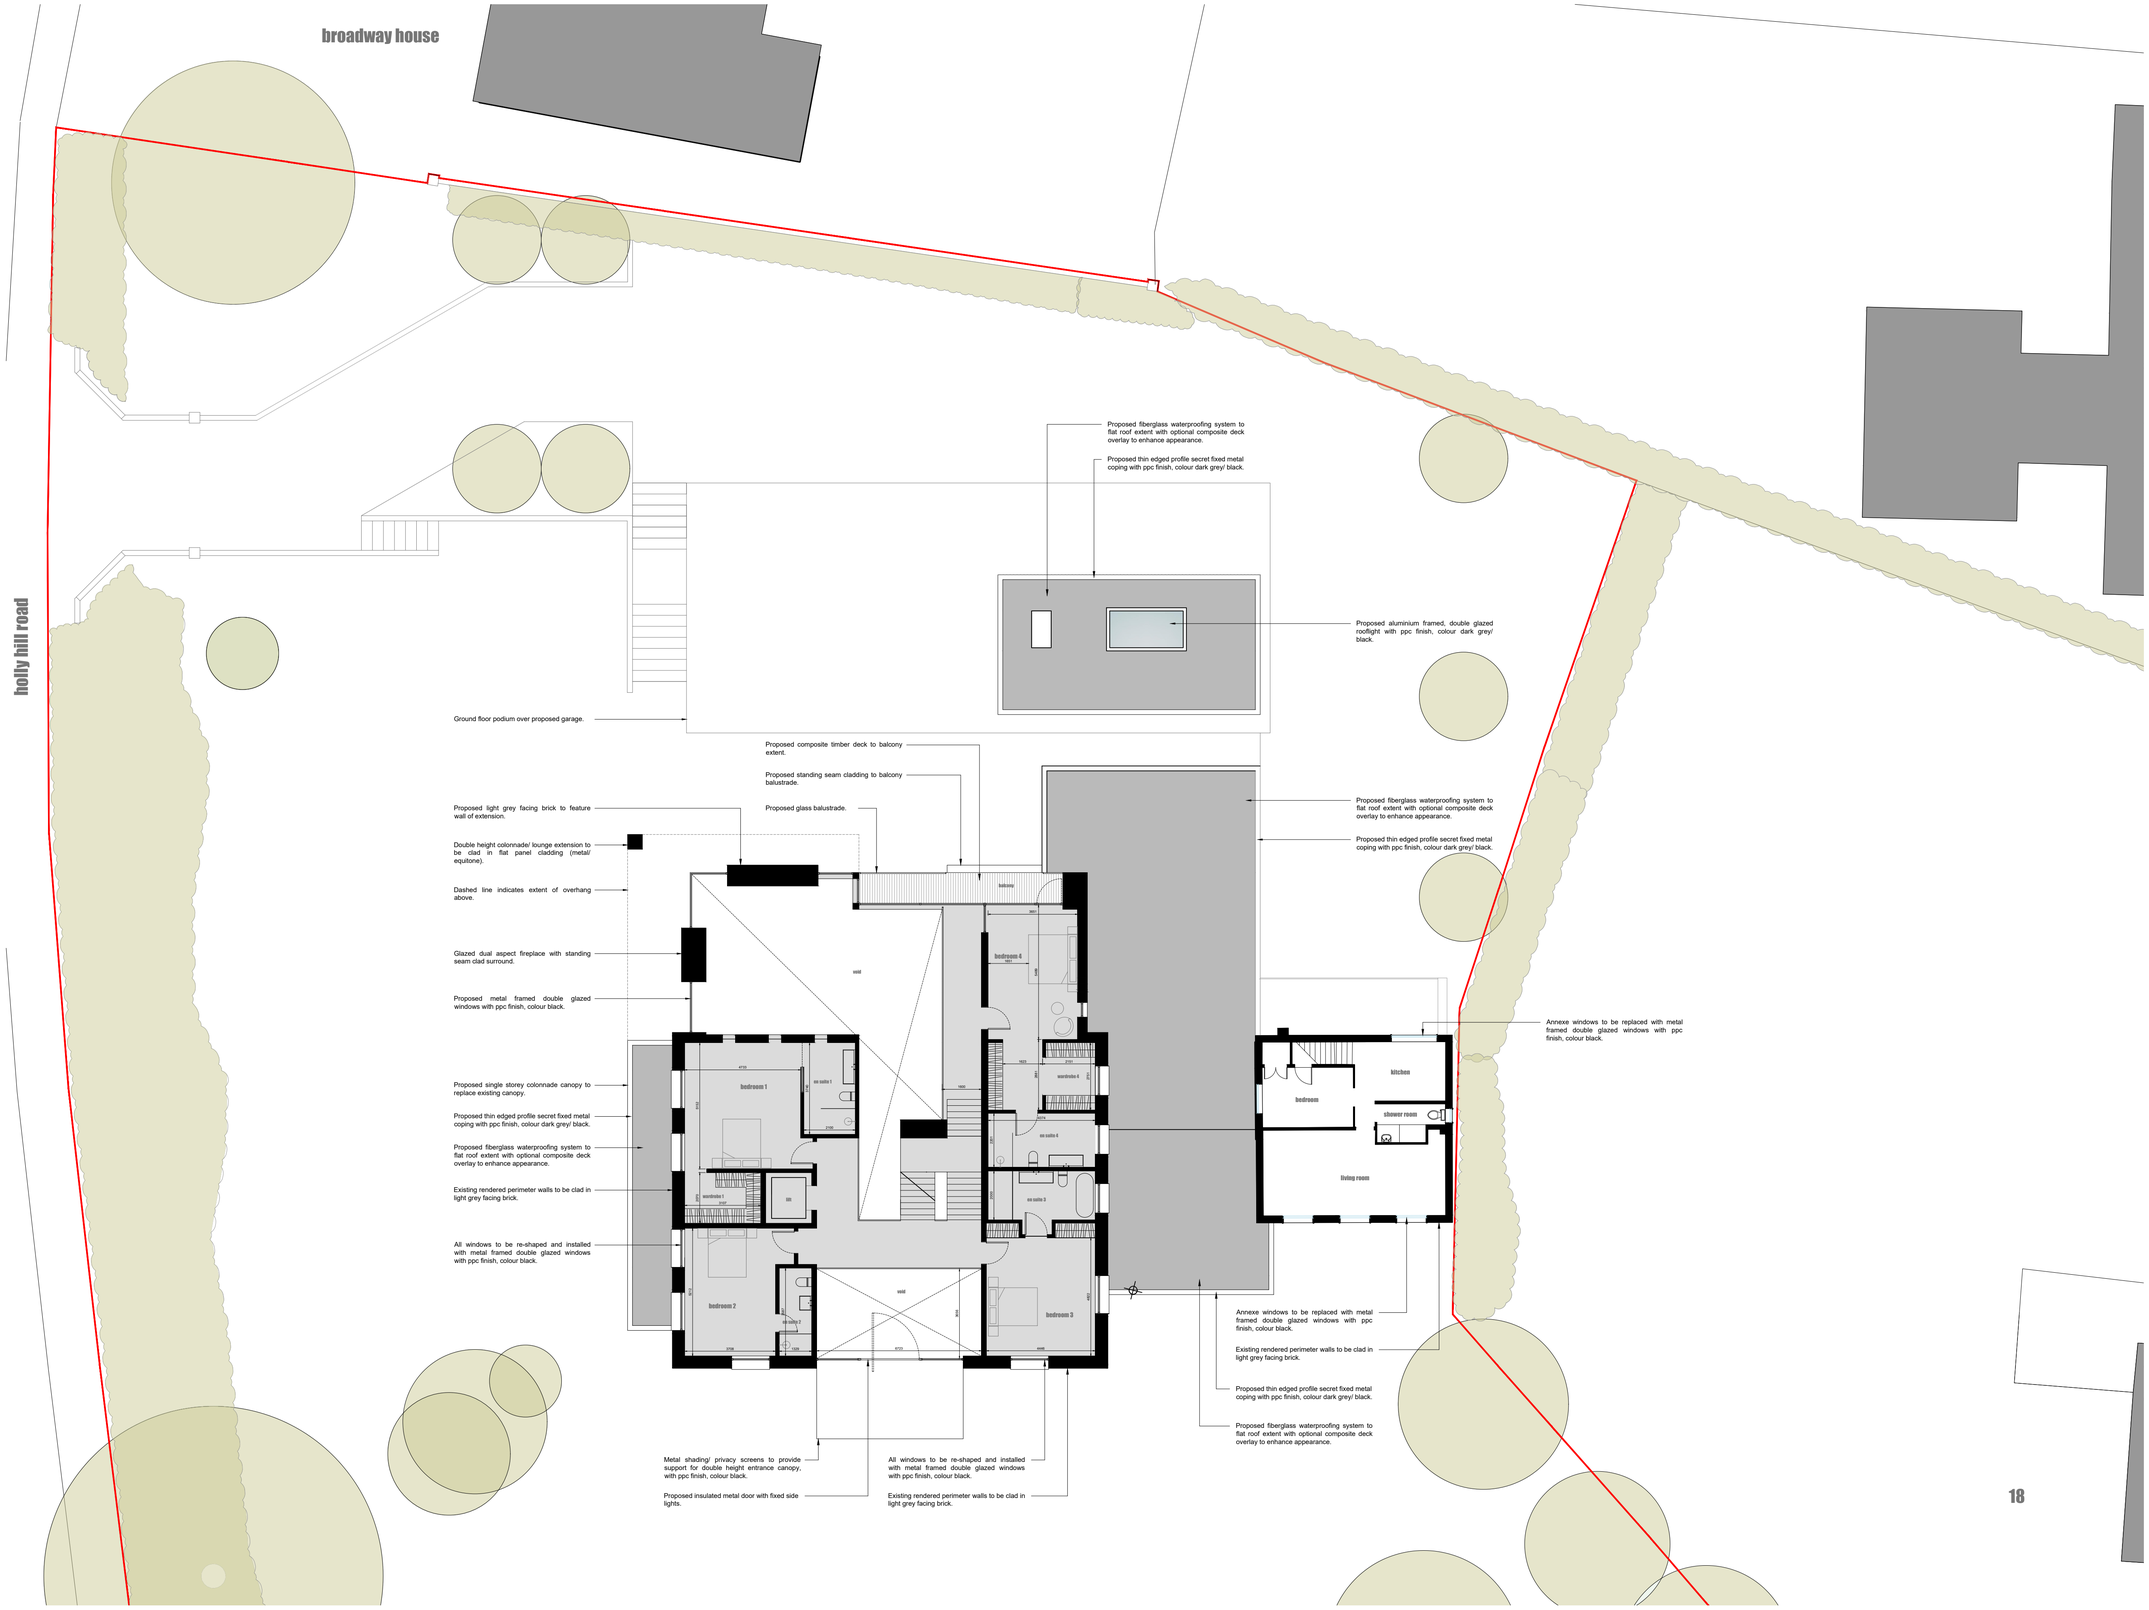


## proposed first floor plan

Scale Bar 1:125 @ A1 / 1:250 @ A3

0 1 2 3 4 5 10

| Rev. | Date | Issue | By |
|---|---|---|---|
| - | - | - | - |


- Copyright of STUDIOGOTZ.
- Do not scale from drawing.
- All dimensions are to be checked on site.
- Any discrepancies are to be reported immediately to the Architect or Main Contractor.


Client

-

Project

**Haddon House, St. John's Hill, Shenstone, WS14 0JB**

Drawing

Proposed First Floor Plan

| Project No. | Drawing No. | Issue | Status |
|---|---|---|---|
| **1236** | **113** | **-** | **P** |

| | |
|---|---|
| Issue date | June 2023 |
| Drawn by | VG |
| Checked by | - |
| Scale | 1/125 @ A1 or 1/250 @ A3 |


STUDIOGÖTZ
29 Beechwood Road, Warley Woods, Birmingham
B67 5EQ
T: 07885 223 260
E: info@studiogotz.com