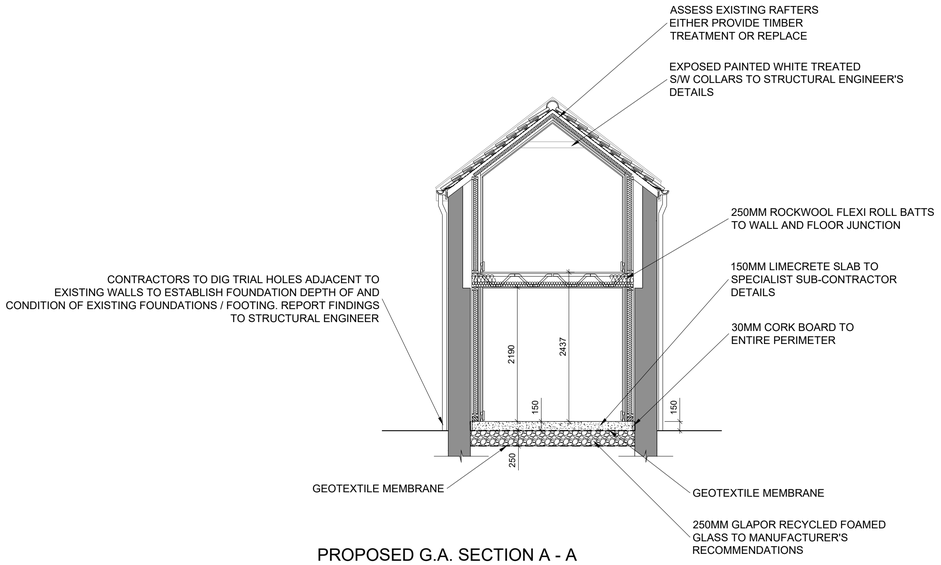

PROPOSED G.A. SECTION A - A

1:50 Scale

0m 1m

1:50 Scale Bar

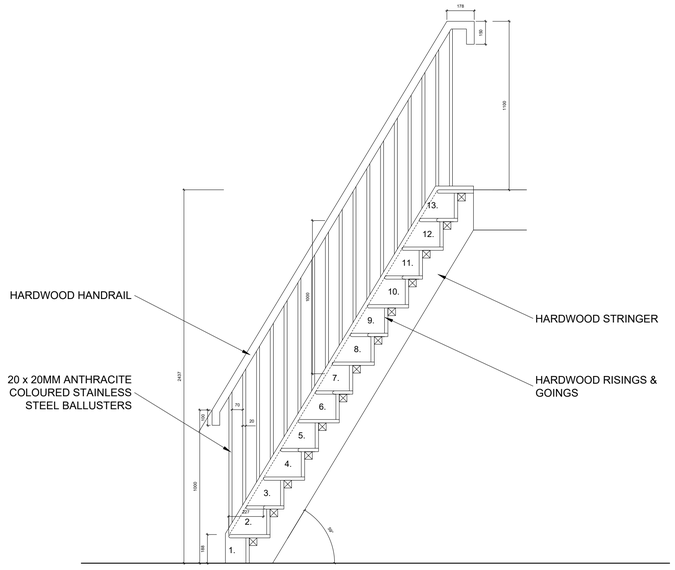

STAIR DETAIL

SCALE 1:20

Only figured dimensions are to be used for construction purposes.
This drawing must be read in conjunction with all relevant details for the project. All dimensions are to be checked on site prior to commencement and any discrepancy reported to the Architect or Contract Administrator
© Davey & Green Architecture Ltd 2022

Revisions

- - - - - -

Drawing: PROPOSED G.A. SECTION & STAIR DETAIL

Project/Client: BARN CONVERSION, CROSS STREET, EYE
MR TIM SEELEY

Job Number	Drawing number	Revision	Date	Scale	Purpose of Issue	Drawn By	Checked By
23-08	40-03	-	AUG 23	VARIES (A1)	PRELIM	PD	

DAVEY + GREEN ARCHITECTURE LTD
15 Kerrison Gardens
Stoke Road
Thorndon, Suffolk
IP23 7JQ

Tel.: 07734 330490
Email: admin@dg-arch.co.uk
Web: www.dg-arch.co.uk

D+G