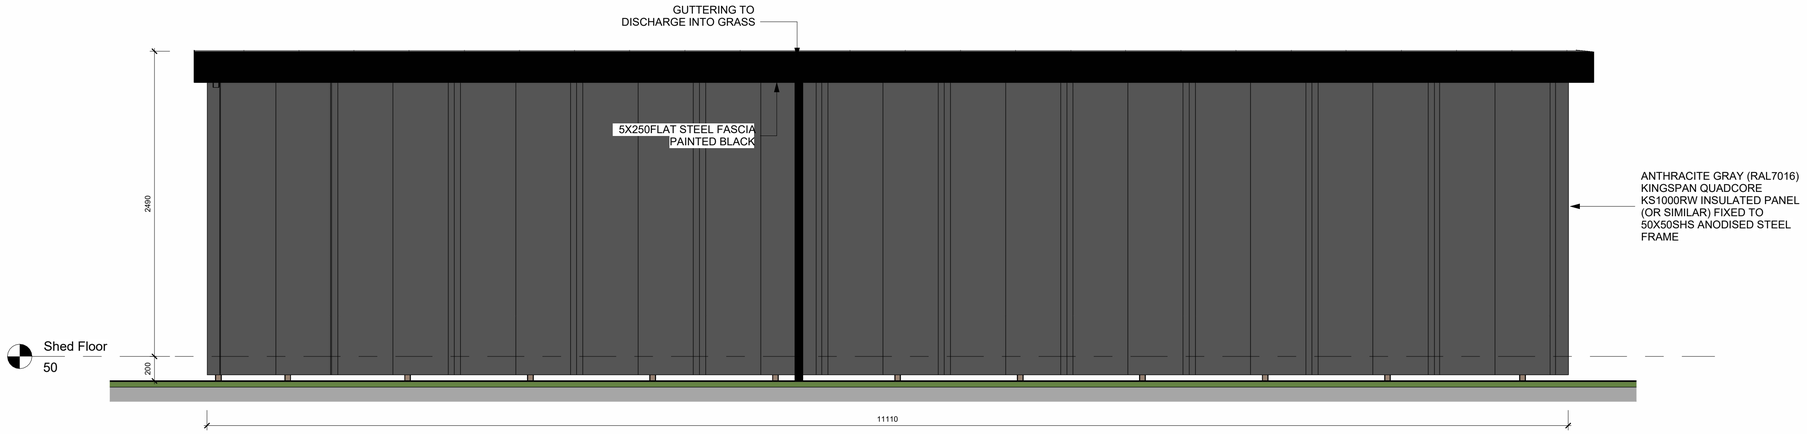

1 WEST ELEVATION
1 : 25

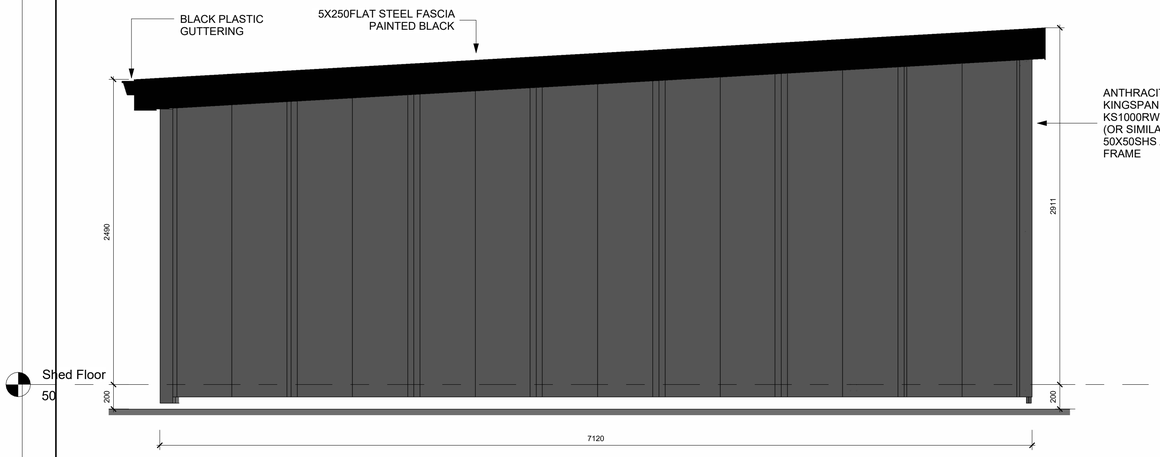

2 SOUTH ELEVATION
1 : 25

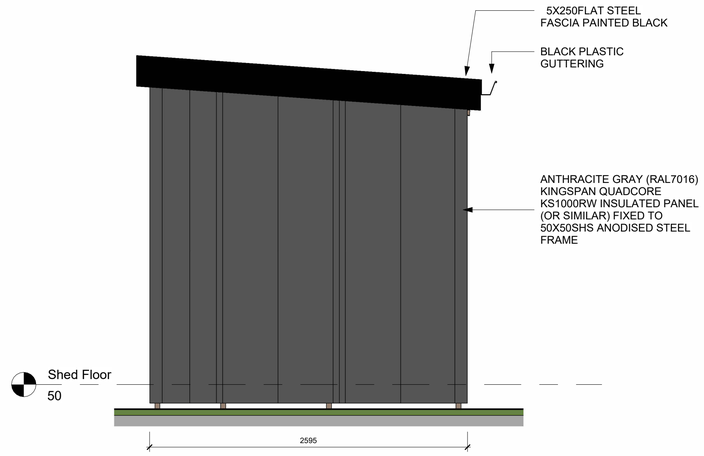

3 NORTH ELEVATION
1 : 25

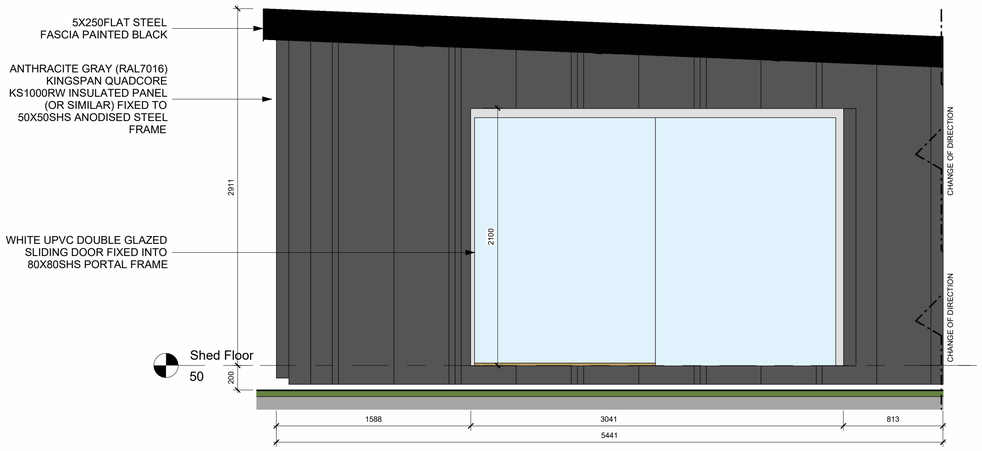

4 EAST ELEVATION
1 : 25

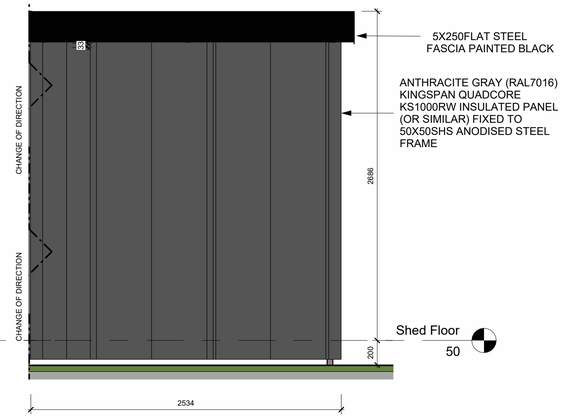

5 EAST ELEVATION CONT..
1 : 25

No.	DESCRIPTION	DATE
A	Issued for Planning Permission	26/08/23

NORTH CONSTRUCTION:
DESIGN & BUILD
from conception to completion

26 Church St.
Gawber
S.Yorks
S75 2RH

Tel: 01226 828972
Mob: 07974116241
https://bennorth60.wixsite.com/ncdb

Project Title

MR D HEWITT

12 Avalon Rise, South Elmsall WF9 2WE

Proposed Garden Room

Drawing Title

Elevations

Scale	Drawn By	Checked By	Date
1 : 25	BN	DH	26/08/23

Drawing Number	Revision
NCDB-DWT-A102	A

THIS DRAWING IS COPYRIGHT : CONTRACTORS MUST CHECK ALL DIMENSIONS ON SITE : USE WRITTEN DIMENSIONS ONLY : ANY DISCREPANCIES MUST BE REPORTED TO DESIGN OFFICE BEFORE PROCEEDING

Original Sheet Size A1