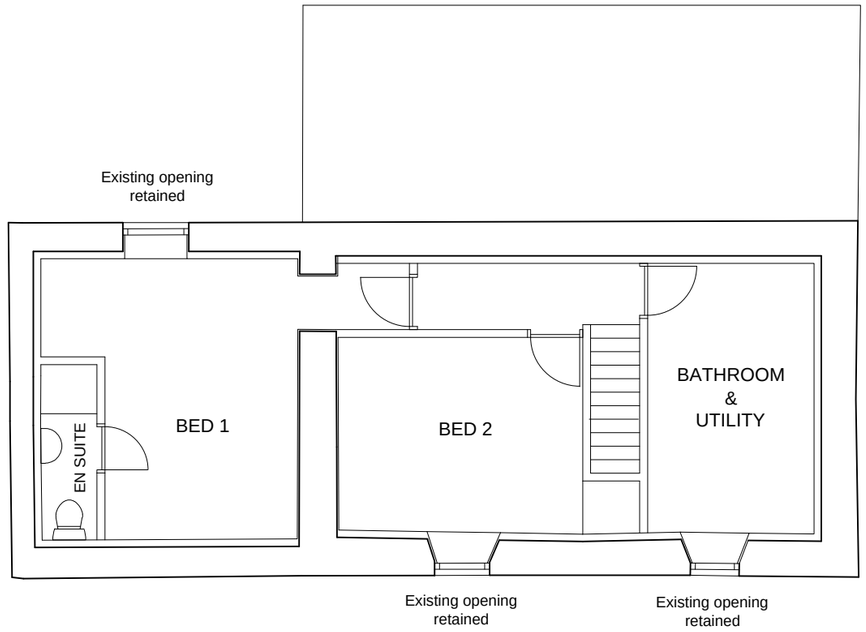

ROOF PLAN

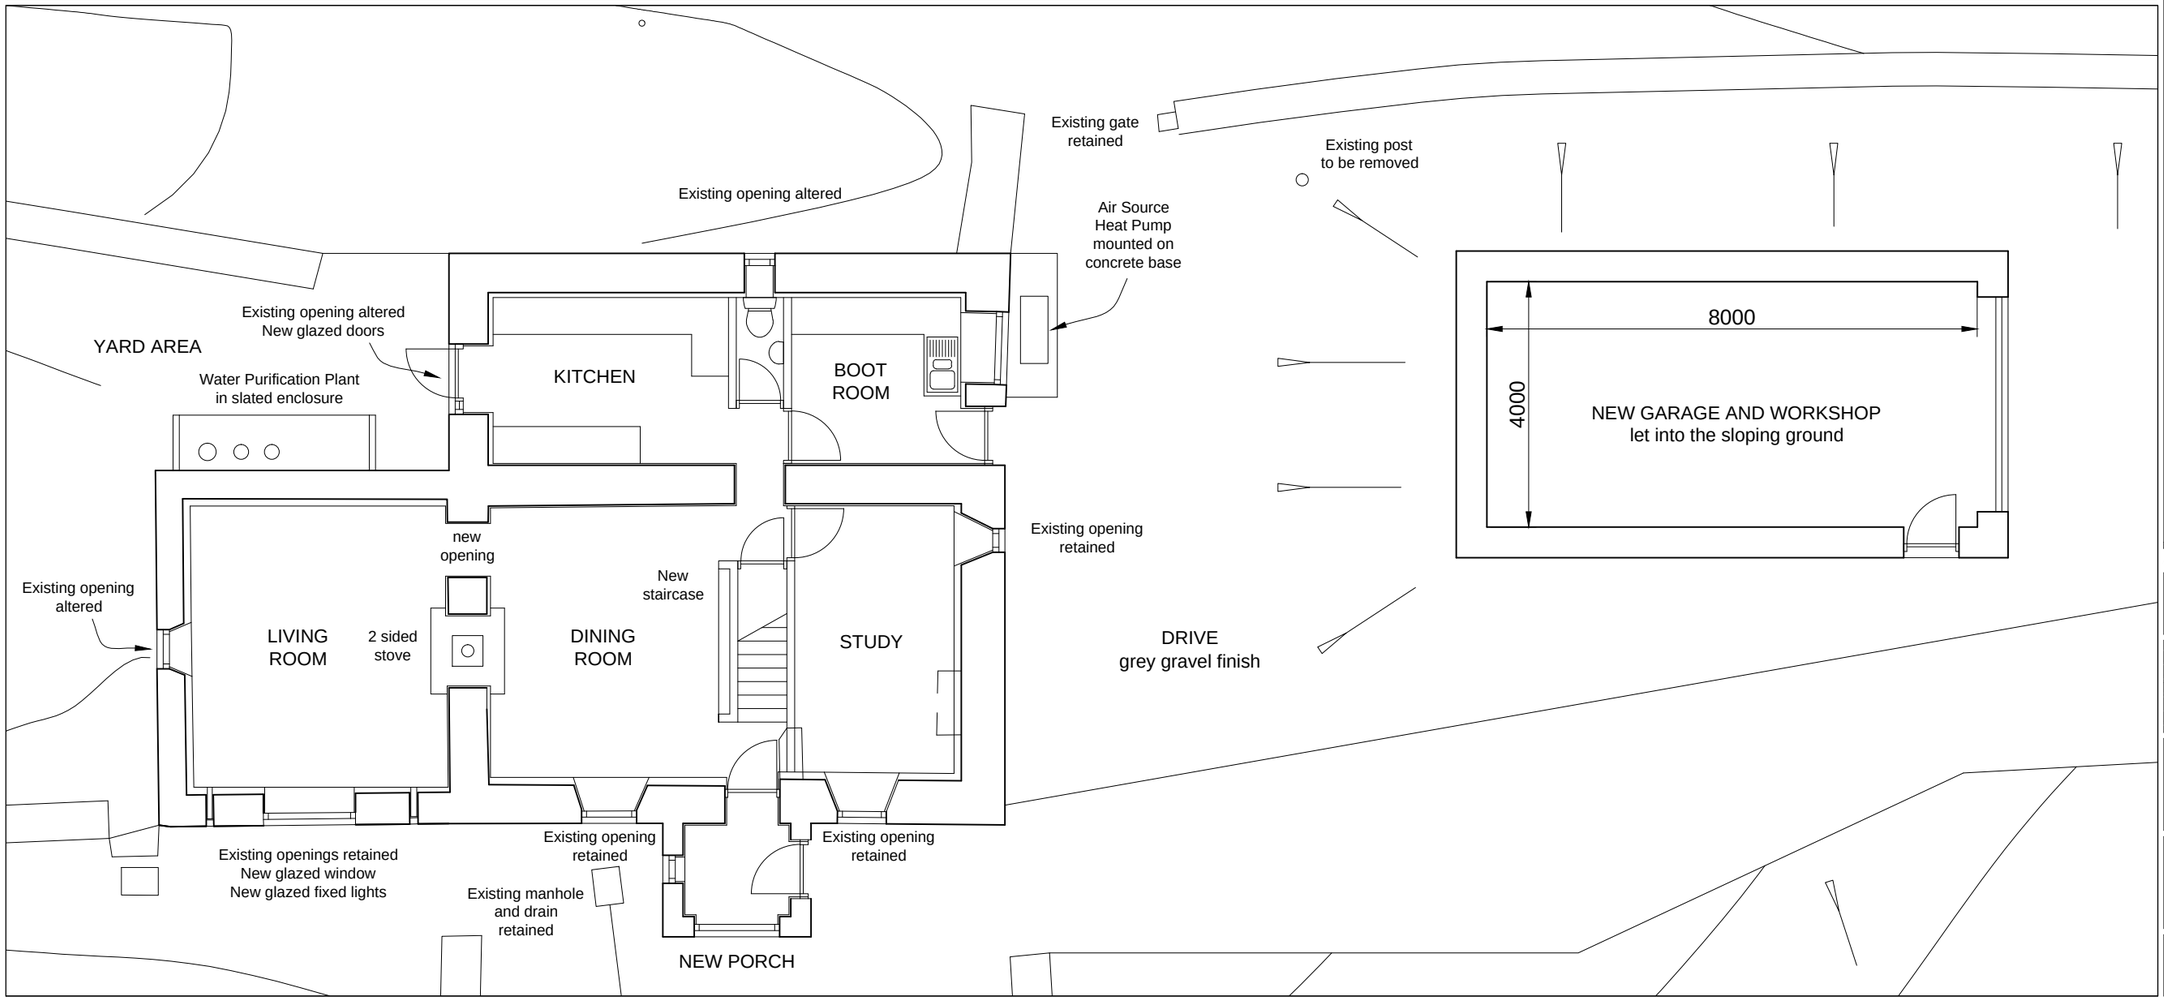

NOTES

.

1 2 3 4 5 M

Autocad drawing - from file 527001 Layout 01

Client: Tim and Gill Jackson

Paul Grout Associates
01539 741199

BLACKCLEUGH, SPARTYLEA
NE47 9UP

FLOOR PLANS
AS PROPOSED

Scale: 1.100(A3) Drwg: 527/ **01D**