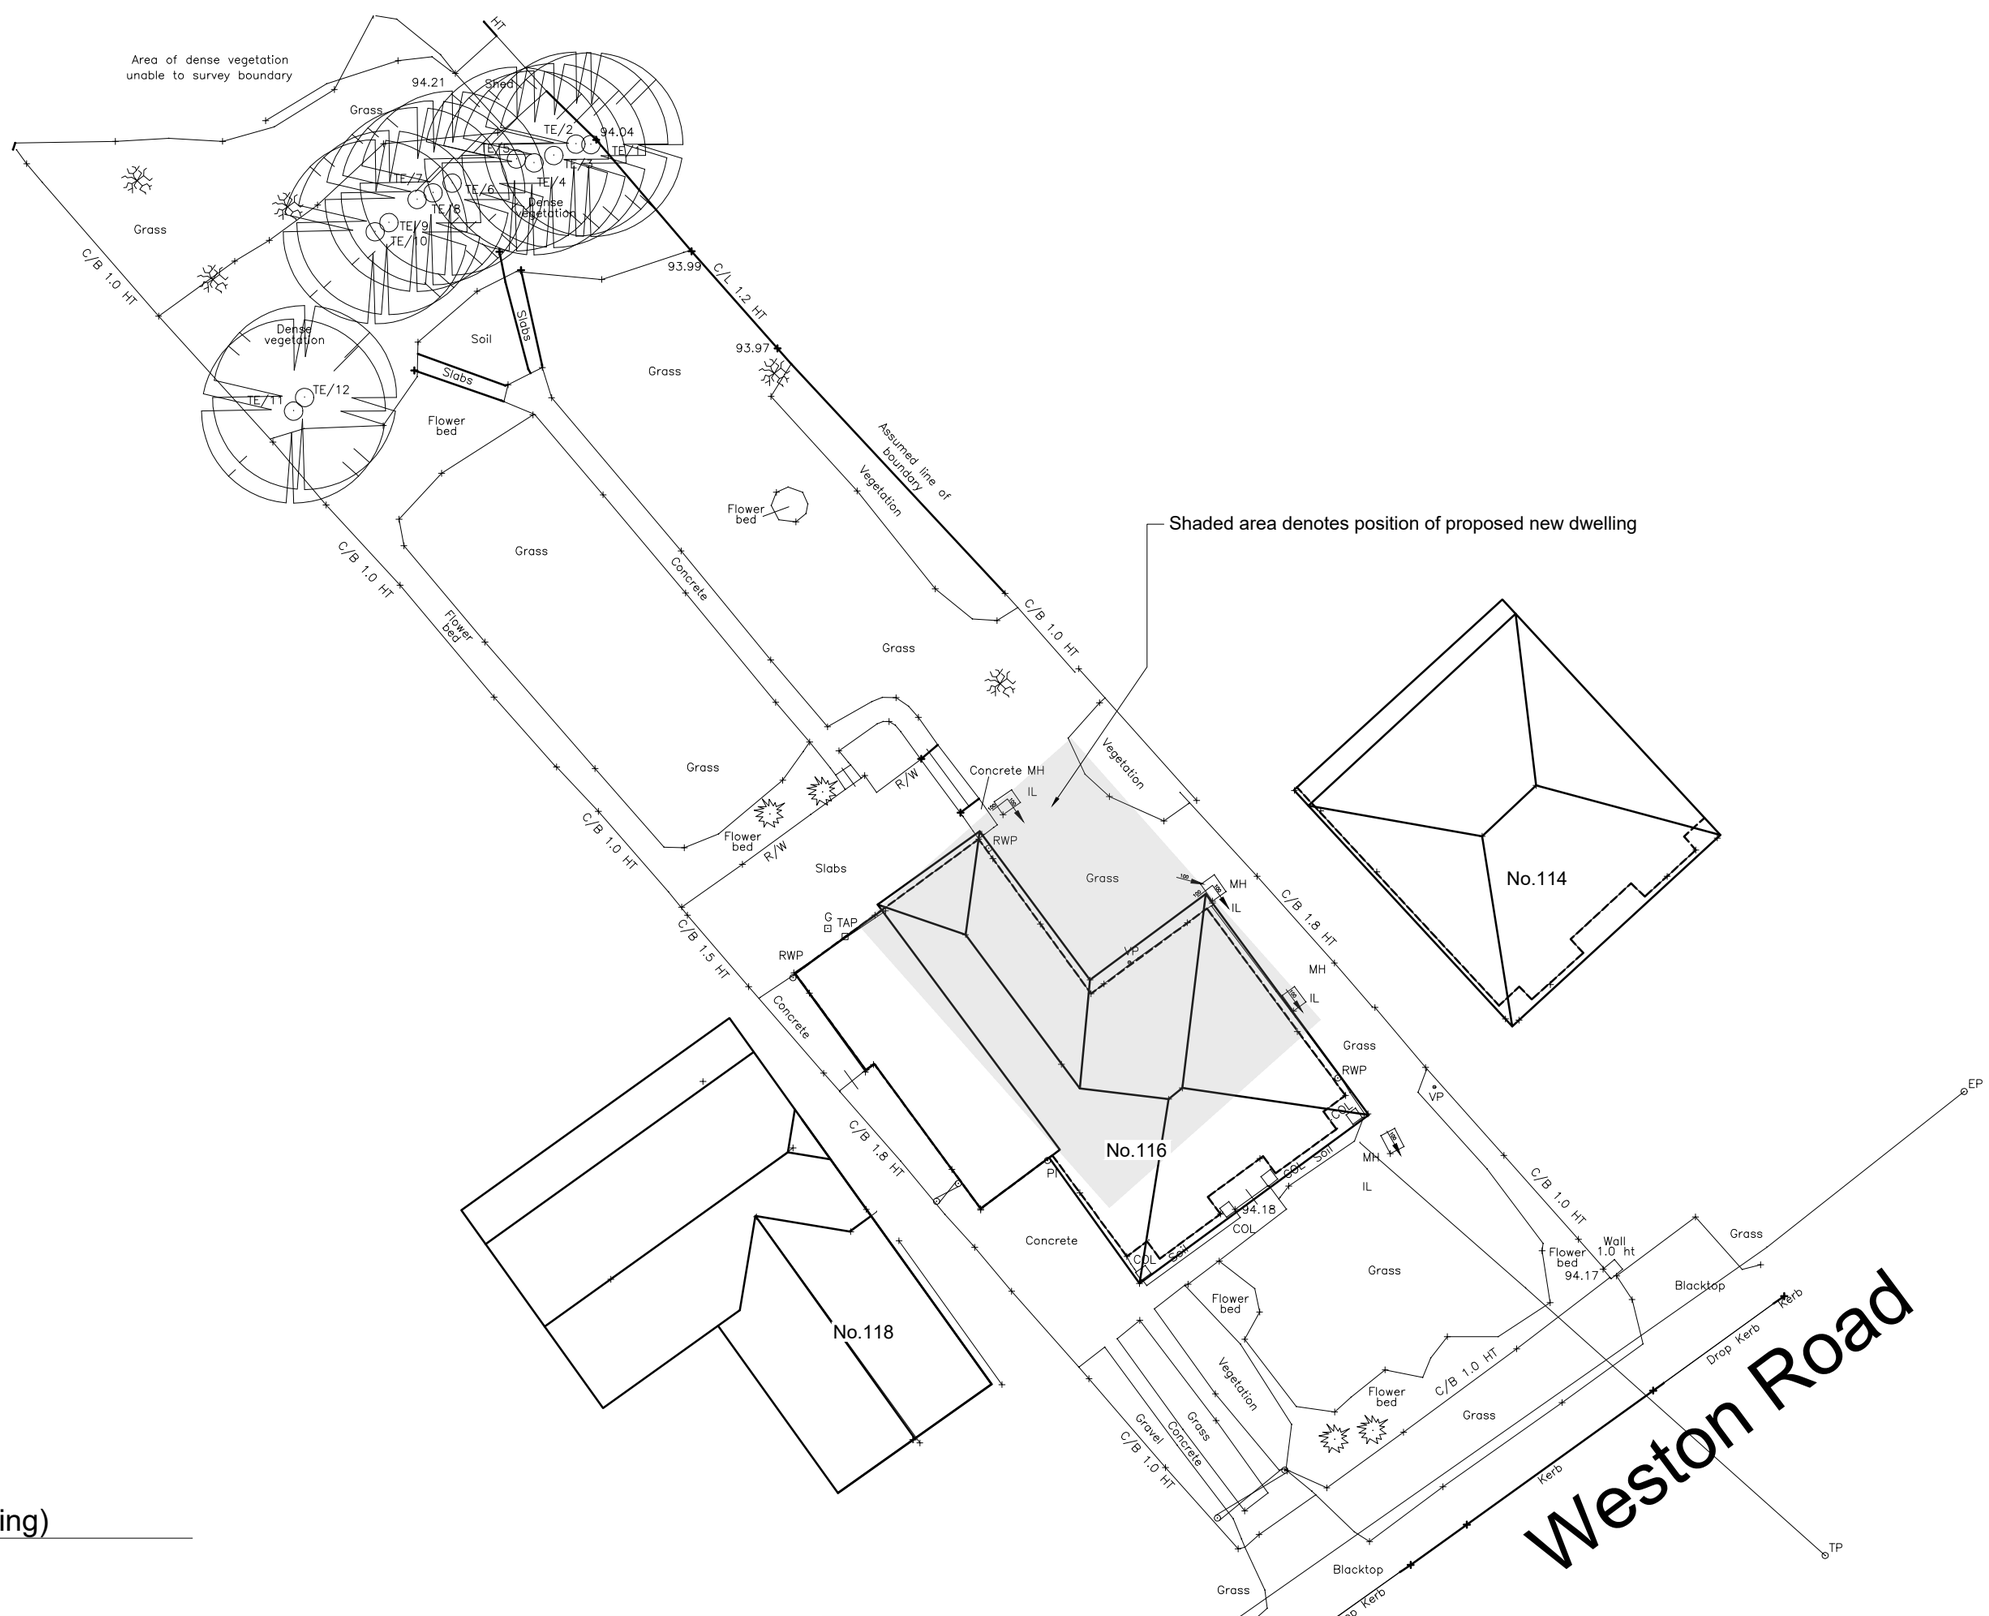

1 Site block plan (As existing)
1:200

CDM regulations 2015
For *notifiable projects* the building contractor must produce a Construction Phase Plan, which will include :- a statement of methods of construction, hazards, risks and how the works are to be controlled.
A *notifiable project* is defined as works that are 30 working days long, with 20 workers at any point in the project or exceeds 500 working person days - this includes domestic projects.
To be read in conjunction with all CDM and HSE regulations.

Scale 1:200
4 m 0 4 8 m

REV.	DATE	NOTES	BY	CHECKED
A	01-09-23	red line removed	JW	AB

PROJECT
116 Weston Road,
Aston Clinton,
Aylesbury HP22 5EP

DRAWING TITLE
SITE BLOCK PLAN AS EXISTING

JOB NO.	DWG. NO.	STATUS
E1589	002	PLANNING

CLIENT	SCALE	DWG. SIZE	REV.
Mr P Flower	1:200	A3	A

DWG INFORMATION
X:\Jobs\E1589 116 Weston Rd. Aston Clinton\4.0 Drawings\Drawing Sheets\E1589 002 Site plan - as existing.dwg

NOTES Do not scale from this drawing. Only use figured dimensions. All dimensions to be checked on site, before work commences. Any discrepancies should be reported to the architect / contract administrator.
COPYRIGHT © This drawing is copyright and issued to you in confidence. It must not be copied, used or disclosed, in whole or in part to third parties. It remains the property of eco design consultants

eco design consultants
Architects & Environmental Consultants
South Pavilion, MK Art Centre, Parklands,
Great Linford, Milton Keynes, MK14 5DZ
T: 01908 886854
E: studio@ecodesignconsultants.co.uk
W: www.ecodesignconsultants.co.uk