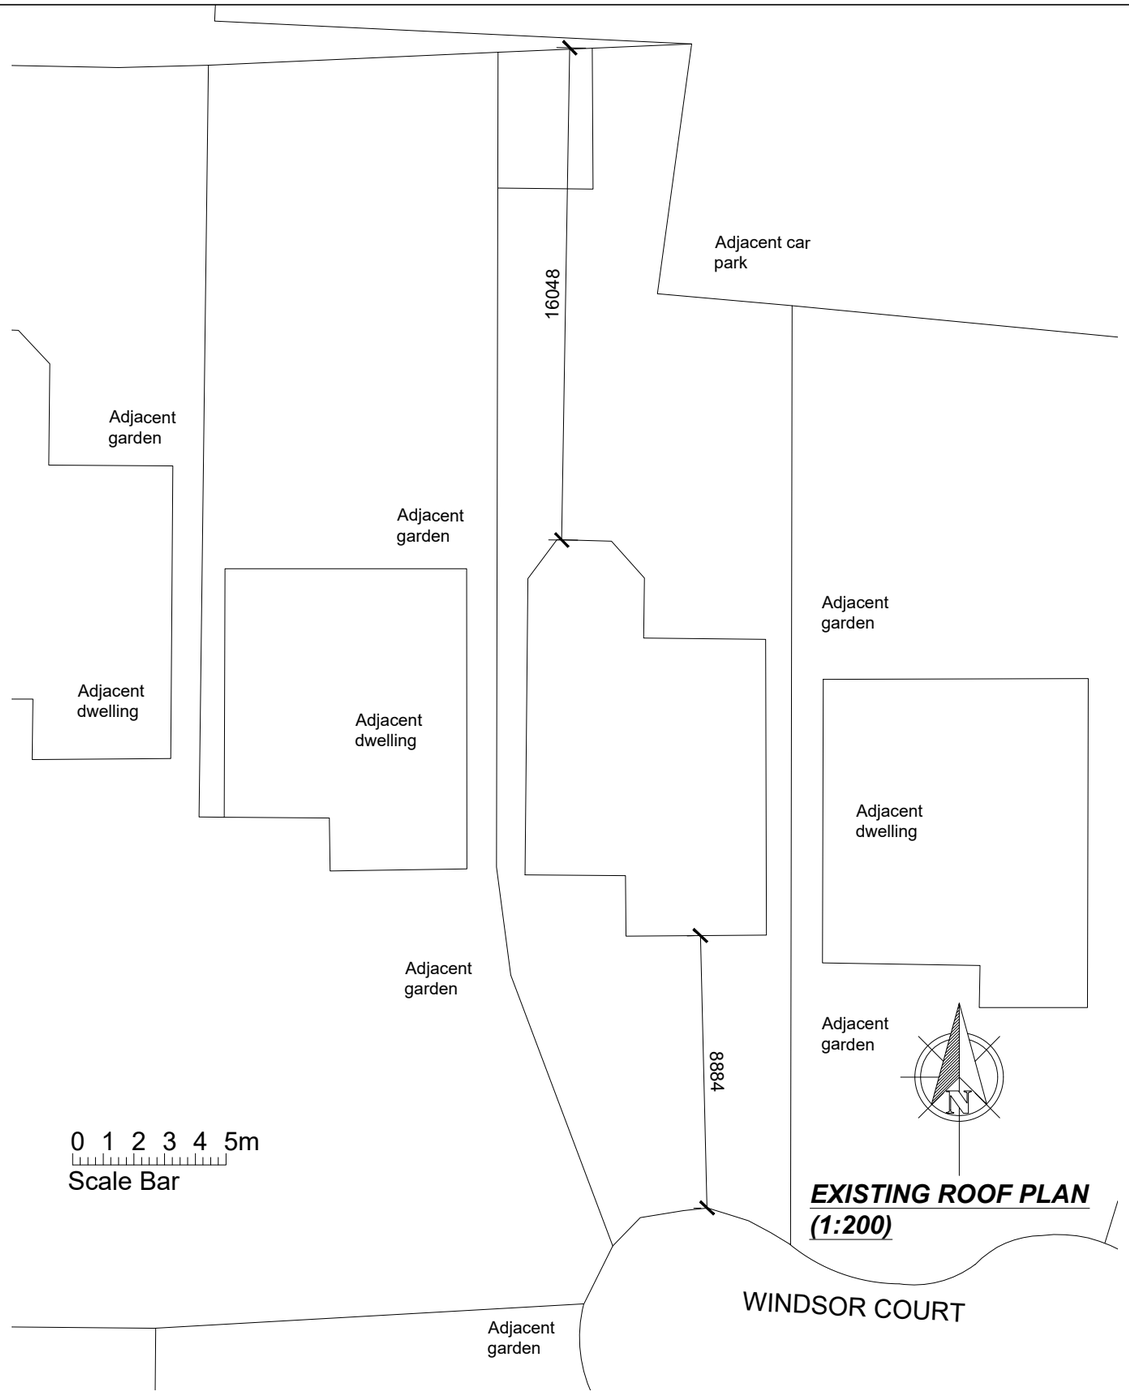

EXISTING ROOF PLAN
(1:200)

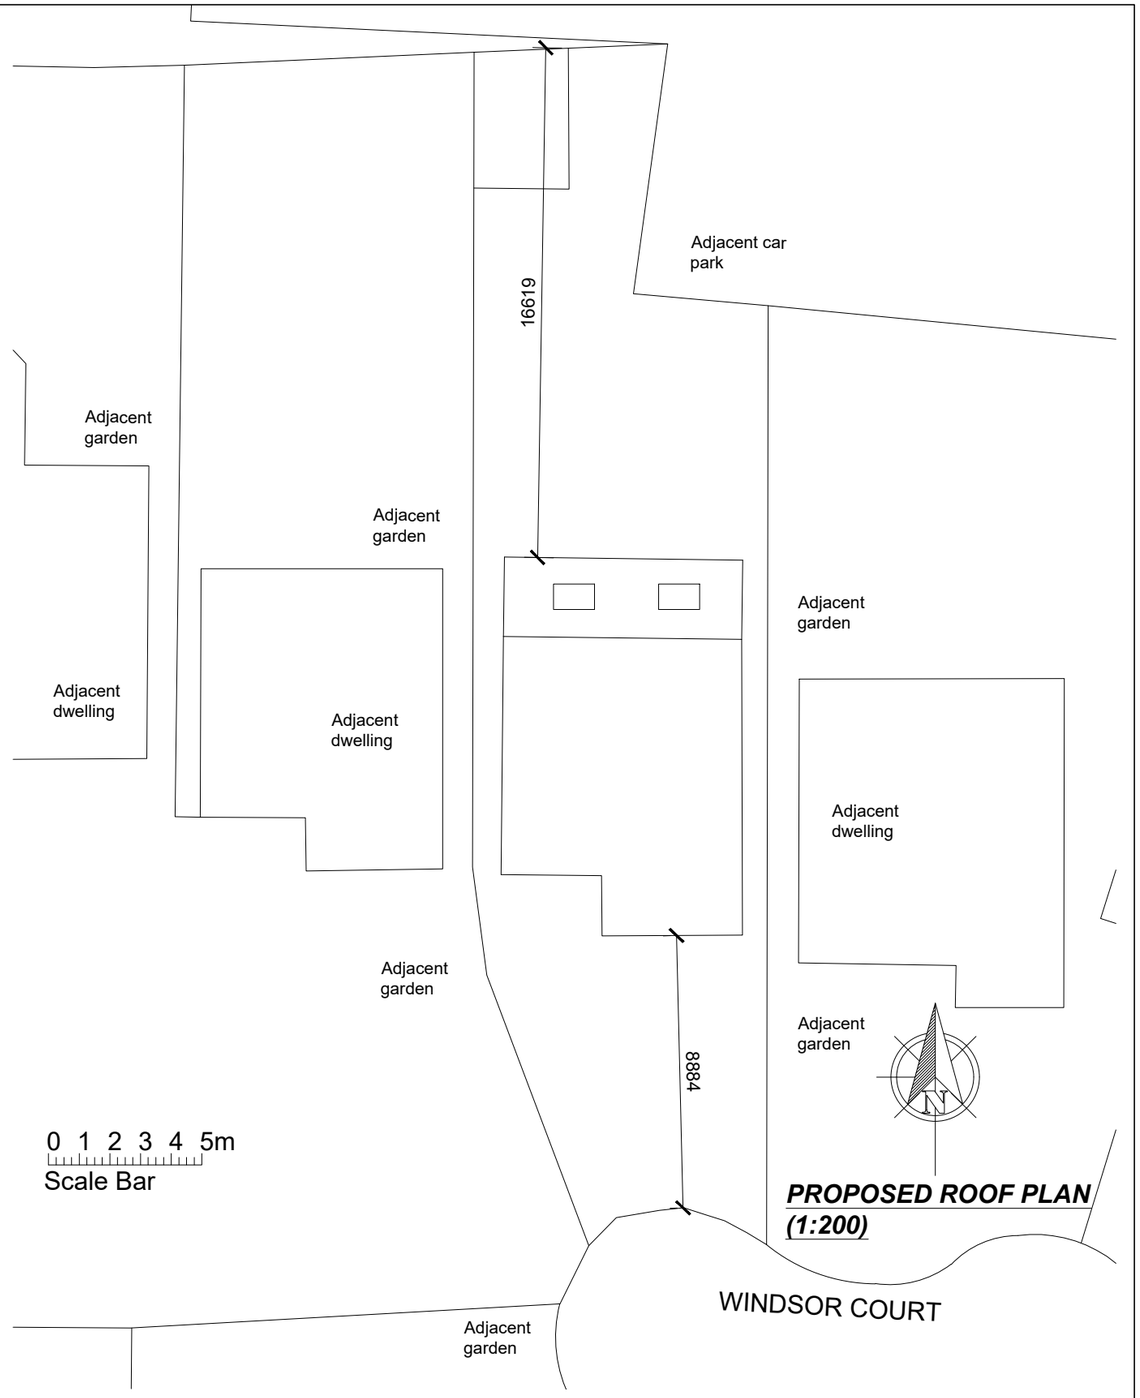

PROPOSED ROOF PLAN
(1:200)

Rev.	Revision Note	Date

Proposed alterations to; 17 Windsor Court Bedlington Northumberland - NE22 5PB	Scale 1:200 Date 18.08.23
Title Existing & Proposed Roof / Site Plans	Sheet No. 004