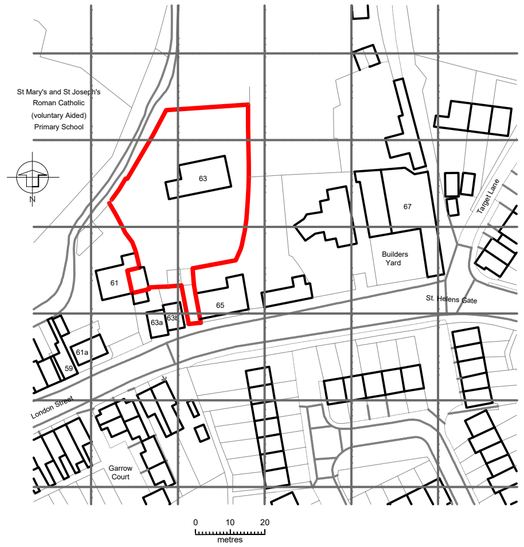

SITE LOCATION - Scale 1:1250

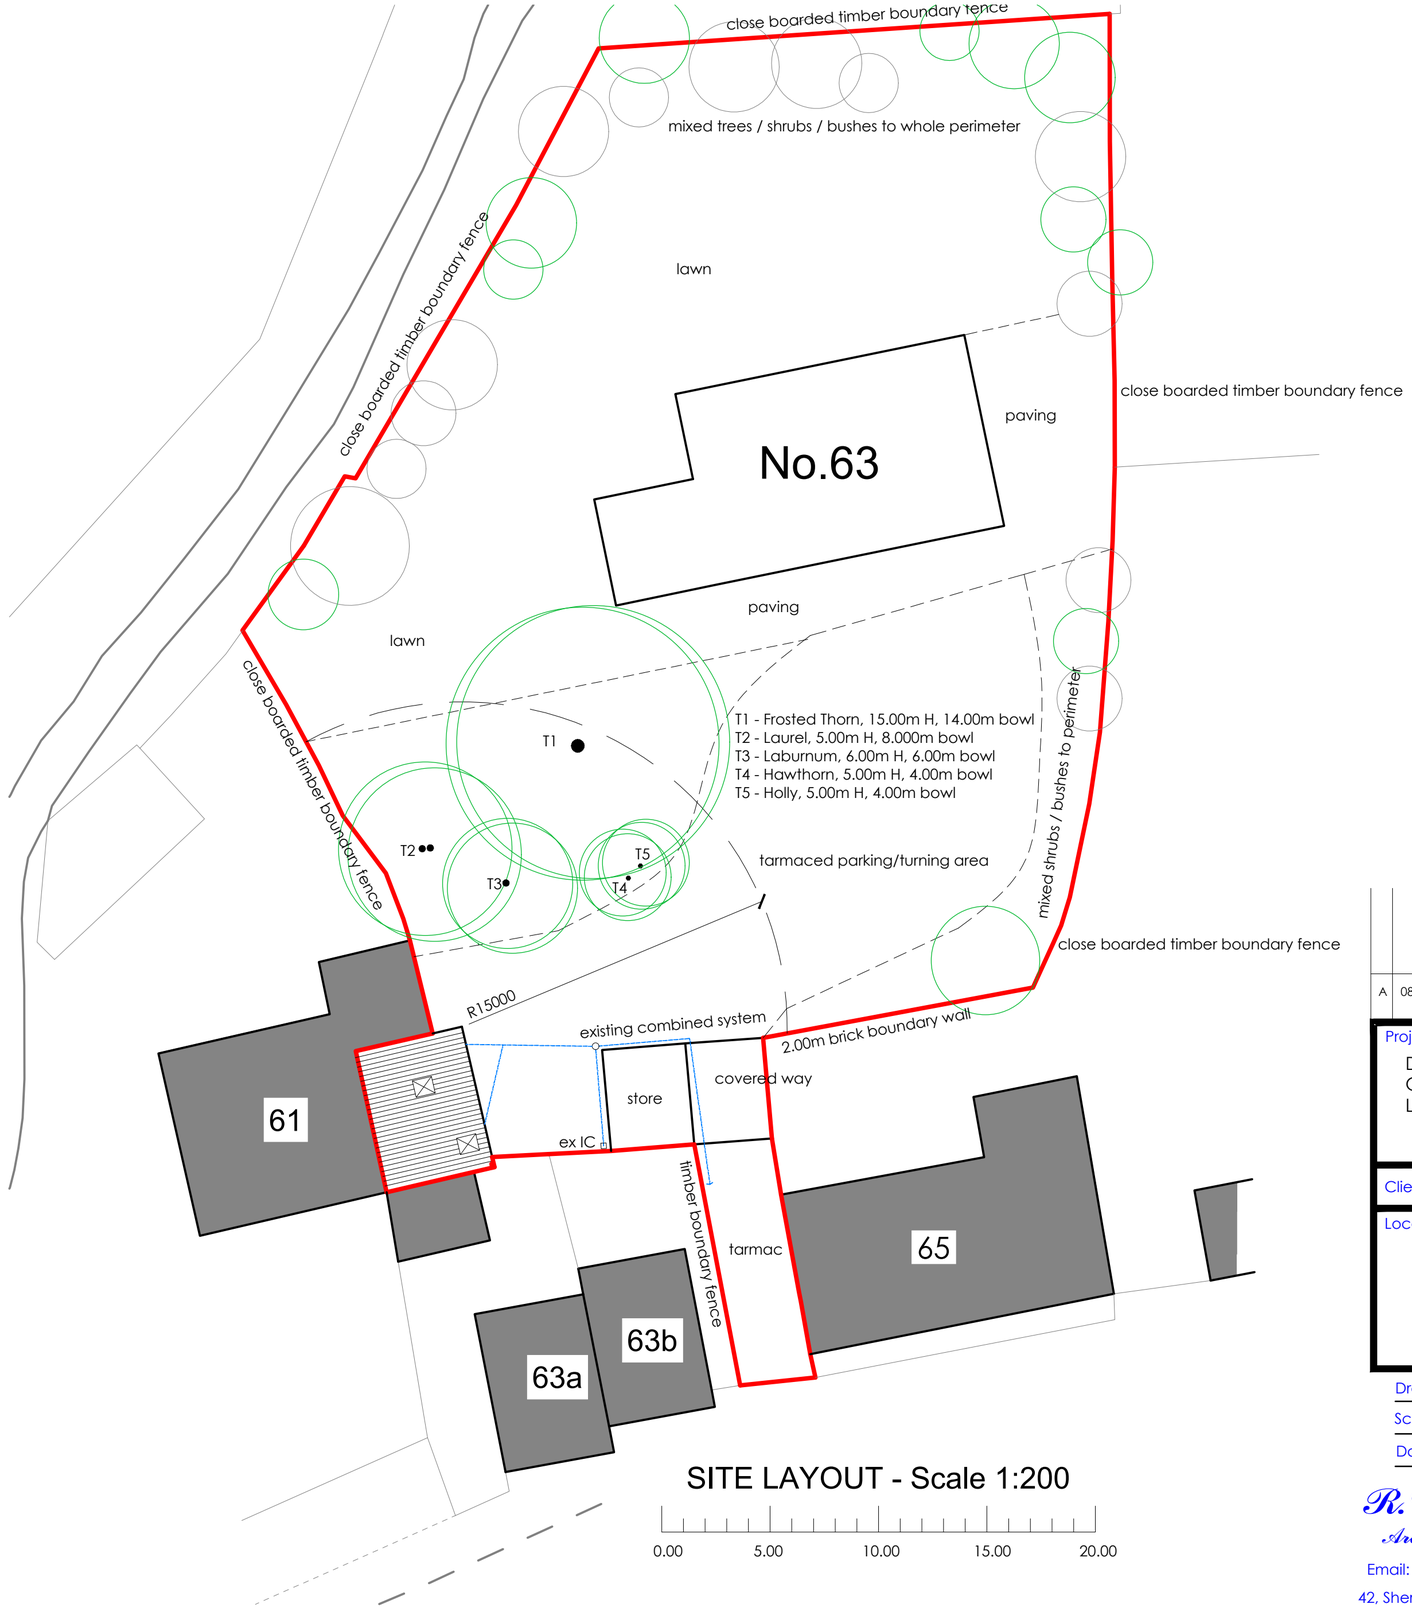

SITE LAYOUT - Scale 1:200

0.00 5.00 10.00 15.00 20.00

A	08.08.2023.	Site details and boundary treatments added

Project

DEMOLITION WORK AND ERECTION OF A BUILDING FOR USE AS ANNEXE LIVING ACCOMMODATION

SITE DETAILS

Client MR & MRS G. DUCKWITH

Location

63, LONDON STREET
POCKLINGTON
YORK.

Drawing No. 0721 / 1600 / 01A

Scales as shown

Date

R.C. Donkin & Partner
Architectural Services Tele: 01759 304108
Email: rcd11@hotmail.co.uk Mob: 07402 026053
42, Sherbuttgate Drive Pocklington York.YO42 2EL