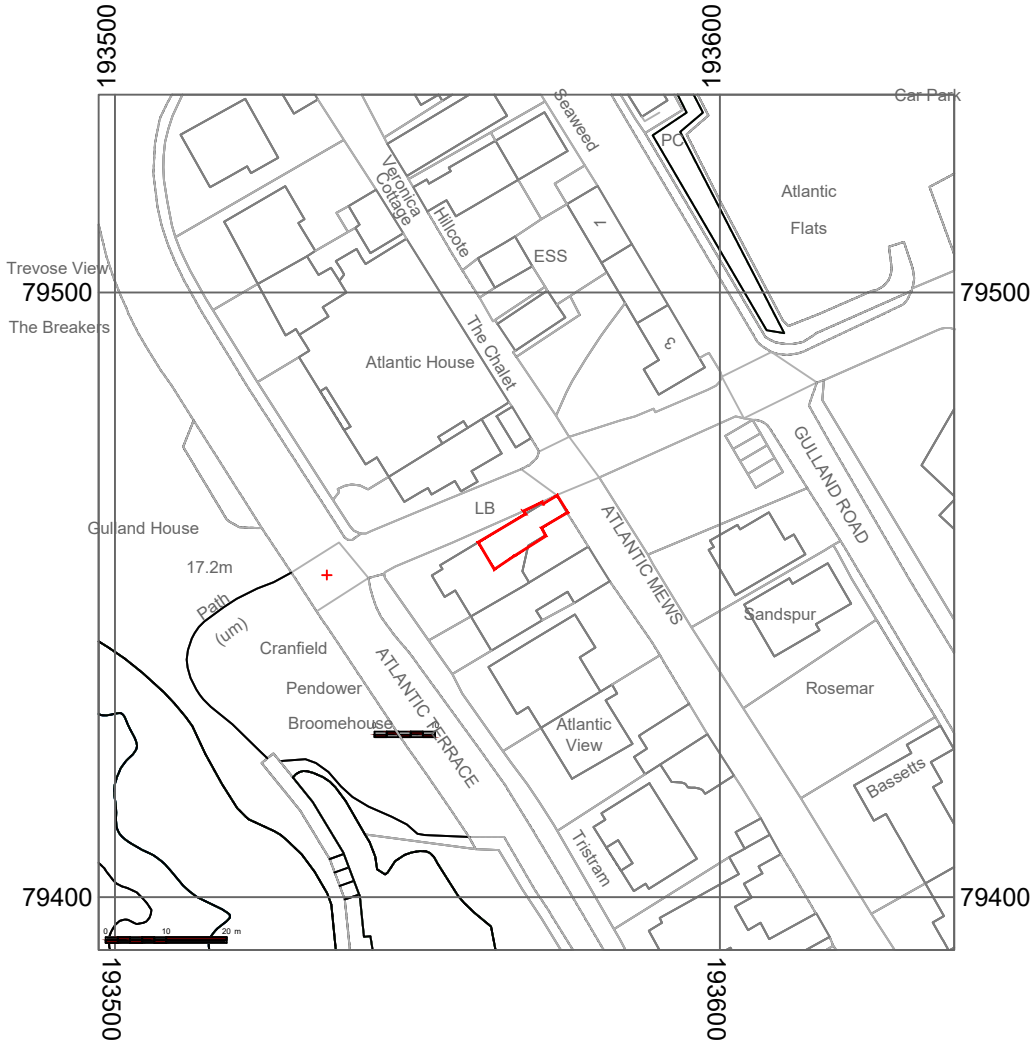

TITLE: Alterations to: 3 Cranfield Polzeath Cornwall	
DRAWING: Location Plan	
DATE: 10.08.23	SCALE: 1:1250 at A4
ACLT REF: .001	DRAWN BY: RB
DRAWING NUMBER: 3CP-008B	

© Crown Copyright 2023. Streetwise Licence No. 100047474.

No dimensions to be scaled from this drawing. All sizes and dimensions to be verified on site. All dimensions on this drawing are in millimetres unless otherwise stated