All dimensions to be checked on site
Do not scale from this drawing, work to figured dimensions only.
Any omissions or discrepancies shall be reported to PlanArch Design.

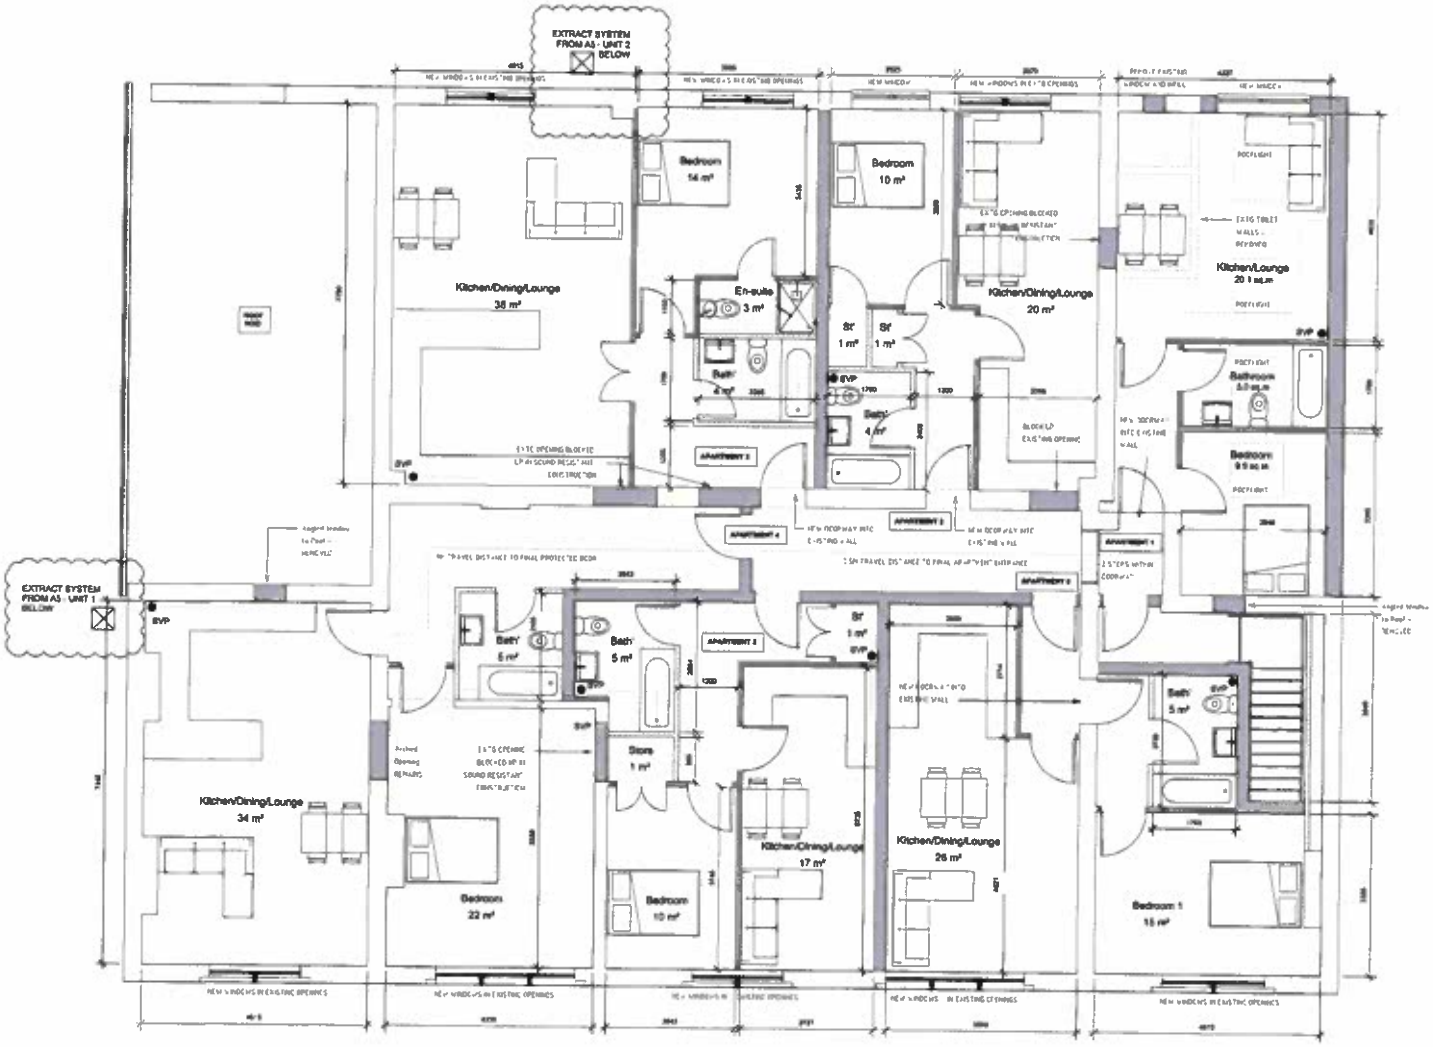

PlanArch Design
Ringaway Court
34 Ringaway
Bishop Auckland
Co. Durham
DL14 7JP
t 01388 608146
f 01388 608148
e-mail@planarchdesign.co.uk
www.planarchdesign.co.uk

Project:
Ground Floor Shop Flats and First Floor Flats
22 Eldon Terrace,
Ferryhill,
DL17 0AW

Client:
Mr M.Mohamed

Drawing:
Proposed First Floor Plan

	Checked
Scale: 1:50 @ A1	Date: 12.02.19
	Drawn: BC
Project No: P278	Dwg No: 08
	Rev No: A