All dimensions to be checked on site.
Do not scale from this drawing, work to figured dimensions only.
Any omissions or discrepancies shall be reported to PlanArch Design.

1 Front Elevation
1 : 50

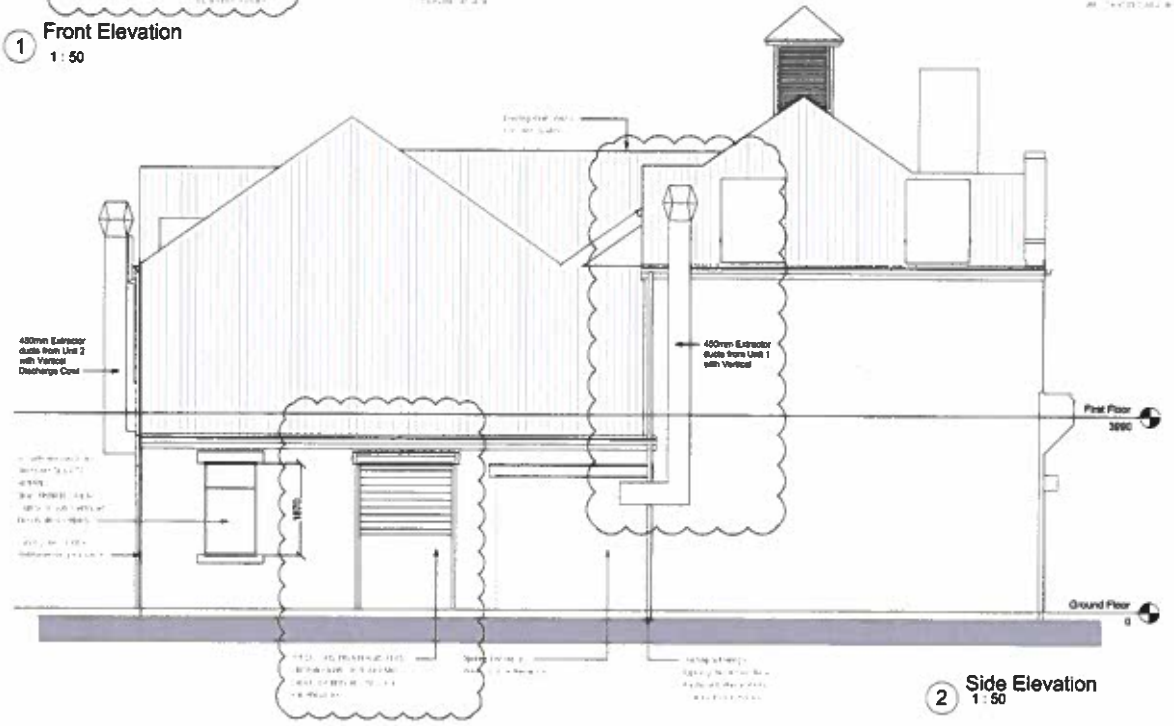

2 Side Elevation
1 : 50

Revision A - SC - Bin store may unit 1 relocated and front door flipped as per clients comments, extractor ventilation sheet 27.02.19

PlanArch
PlanArchDesign

PlanArch Design Ltd
Kingsway Court
64 Kingsway
Bishop Auckland
Co. Durham
DL14 7JP

t 01388 608144
f 01388 608148
e-mail@planarchdesign.co.uk
www.planarchdesign.co.uk

Project
Ground Floor Shop Fitout and First Floor Flats
22 Eldon Terrace,
Ferryhill,
DL17 0AW

Client
Mr M.Mohamed

Drawing
Proposed Front and Side Elevations

		Checked
Scale 1:50 @ A1	Date 12.02.19	Drawn SC
Project No: P279	Dwg No: 07	Rev No: A