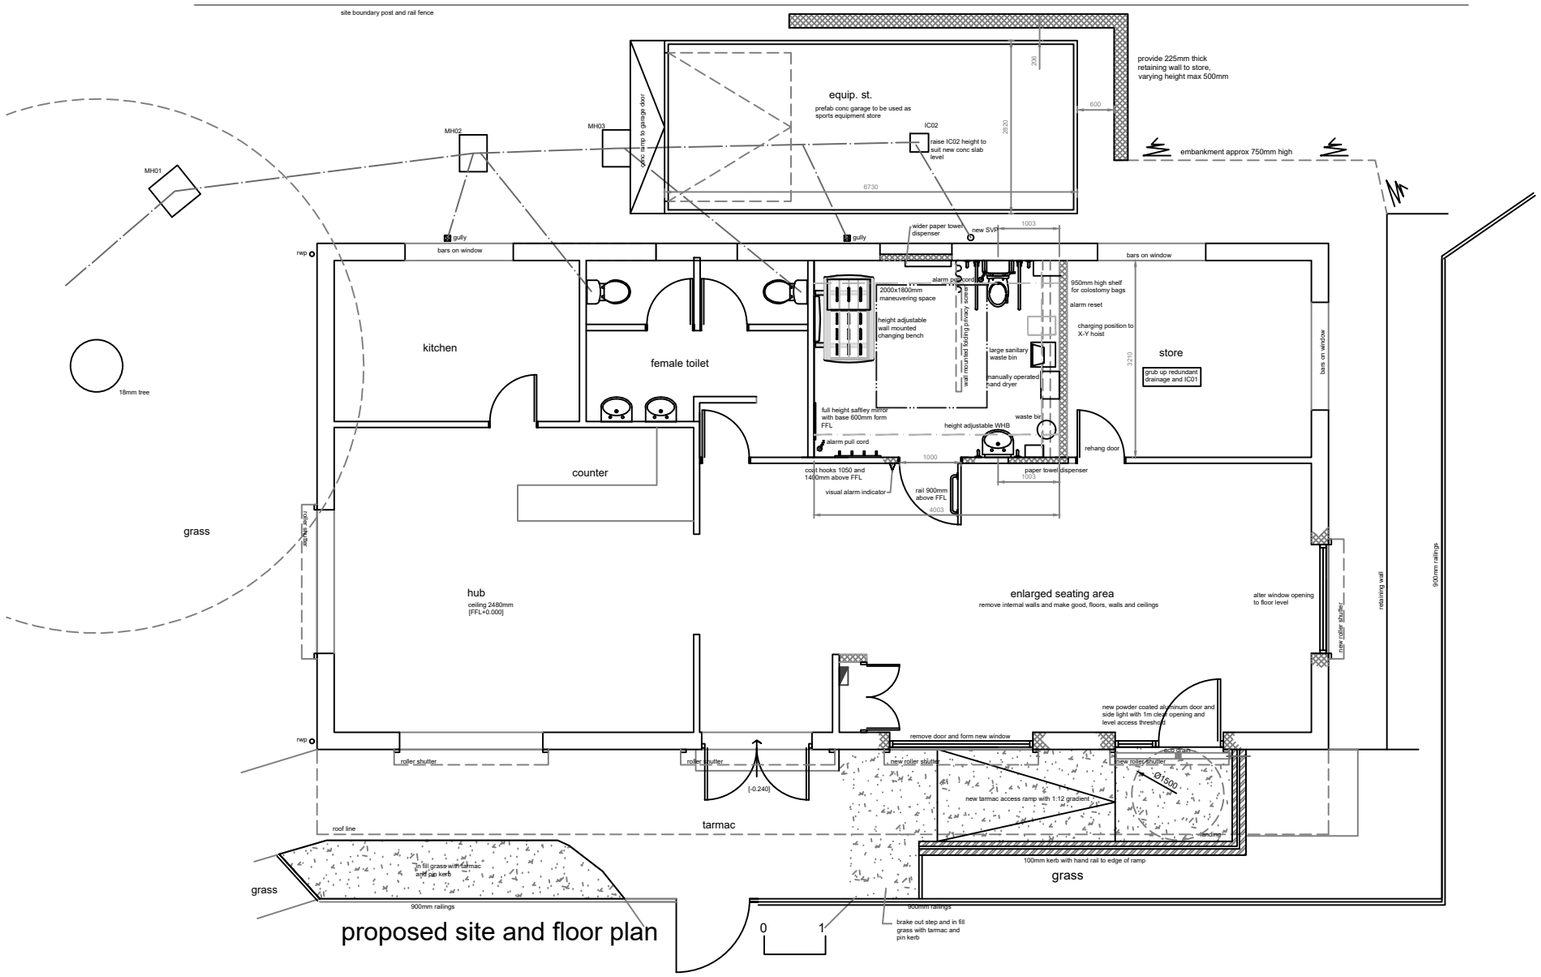

proposed site and floor plan

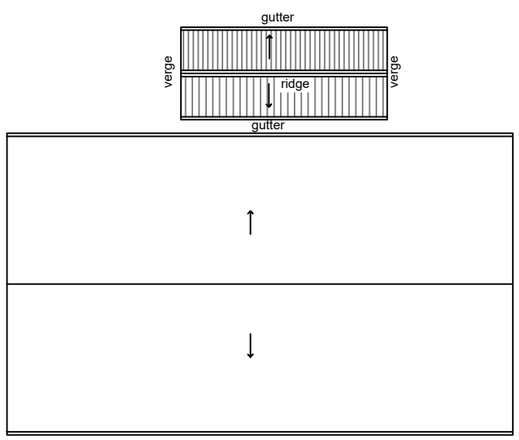

proposed roof plan
scale 1:200

cummings
Architects Limited
17 Killingworth Drive • Sunderland • SR4 8QQ• Tel: 07985442755
e-mail: info@cummingsarchitects.co.uk

PROJECT
Miners Lamp community hub,
Eastwoods Road, Prudhoe, NE42 5DT

DRAWING TITLE
proposed plan

DATE	SCALE	JOB NO.	DRAWING NO.	REV.
17.07.23	100@ A3	23106	02	*

Drawing and design copyright of Cummings Architects Limited. Cummings Architects LTD accepts no liability to third parties arising out of the unlawful reproduction or use of this drawing.
Dimensions to be confirmed on site before work commences & ordering of materials. Any discrepancies must be reported to Architect before any work is undertaken. This drawing is to be read in conjunction with relevant consultants information and specifications.

A Member of the Royal Institute of British Architects