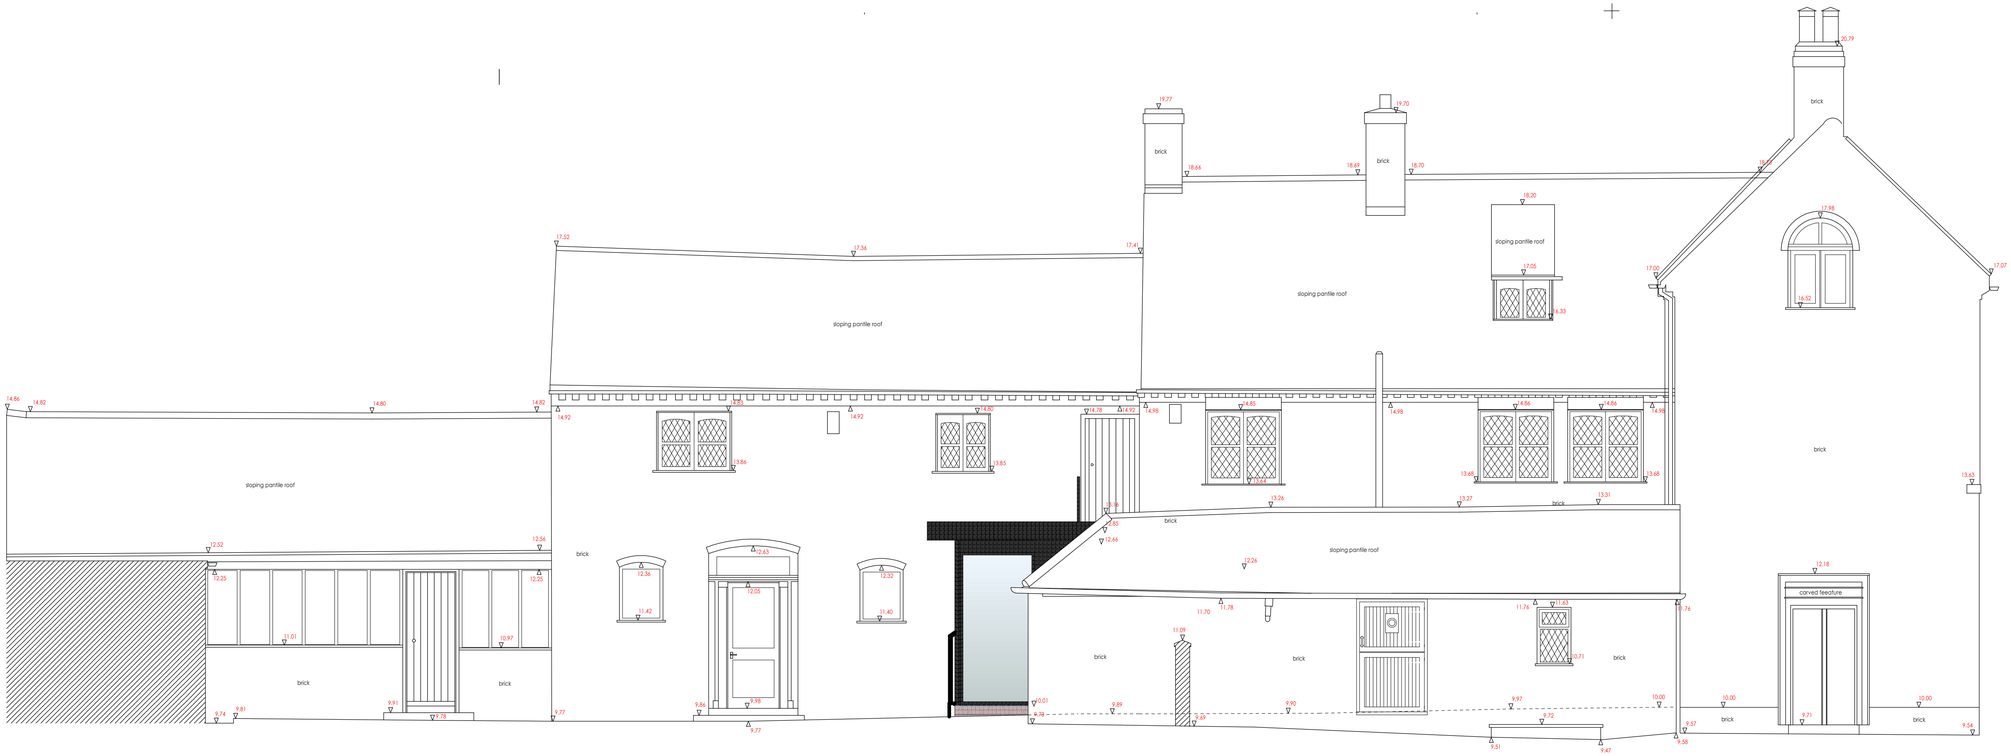

SOUTH ELEVATION

1:50

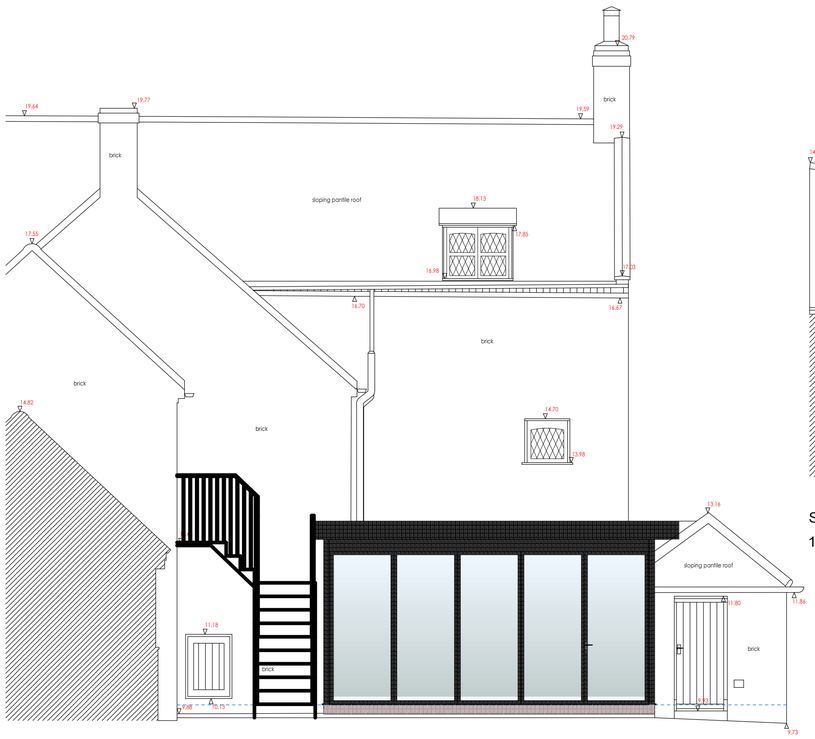

WEST ELEVATION

1:50

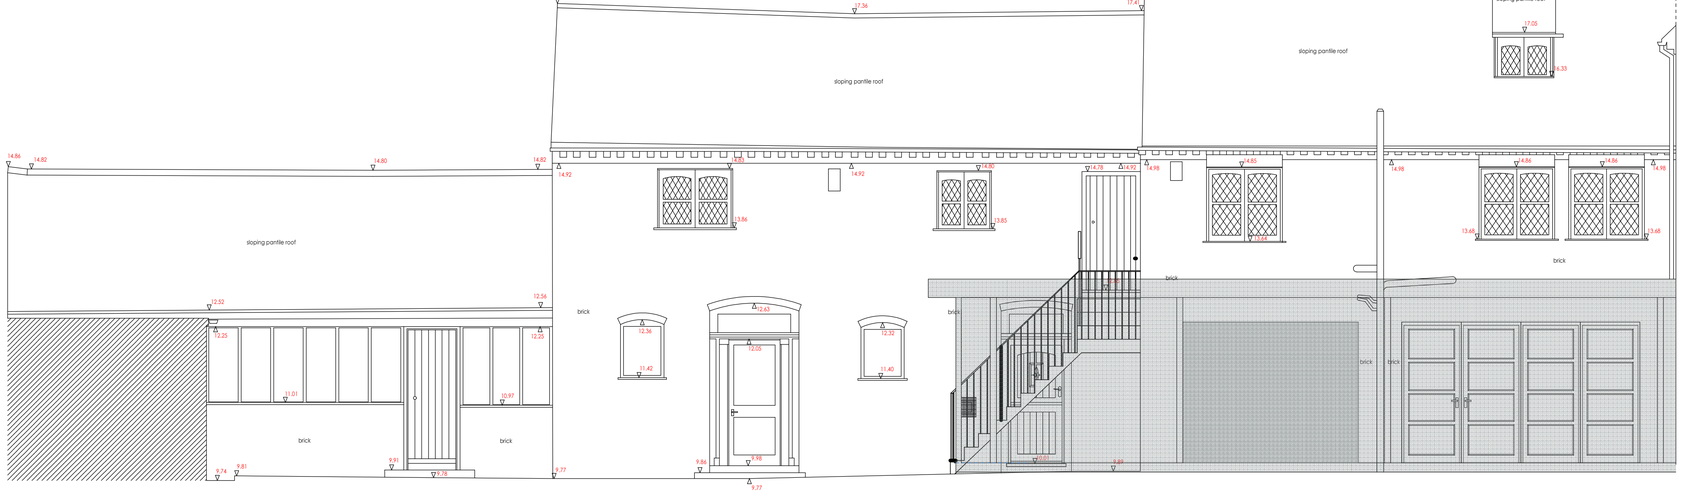

SOUTH ELEVATION (from inside courtyard)

1:50

0 1 2 3 4 5m

SCALE 1:50 A1

DRAWING TITLE

Proposed Elevations - South & West

DATE 19/05/2023

CLIENT

Mr & Mrs C. McConnachie
Manor Farm House
Low Road
Besthorpe, NG23 7HJ

PROJECT TITLE

Single Storey Rear Extension

DRAWING NUMBER

10 909LR R03 PE SW

NEXUS DESIGNSOLUTIONS

Nexus Design Solutions Ltd
Springfield House, Stainton by Langworth, LN3 5BL

E: info@nexusdesignsolutions.co.uk
W: www.nexusdesignsolutions.co.uk
T: 01522 420550

Do not scale this drawing. All dimensions to be checked on site and any discrepancies to be reported to Nexus Design Solutions. No reproduction in any form is permitted without consent from Nexus Design Solutions Ltd.