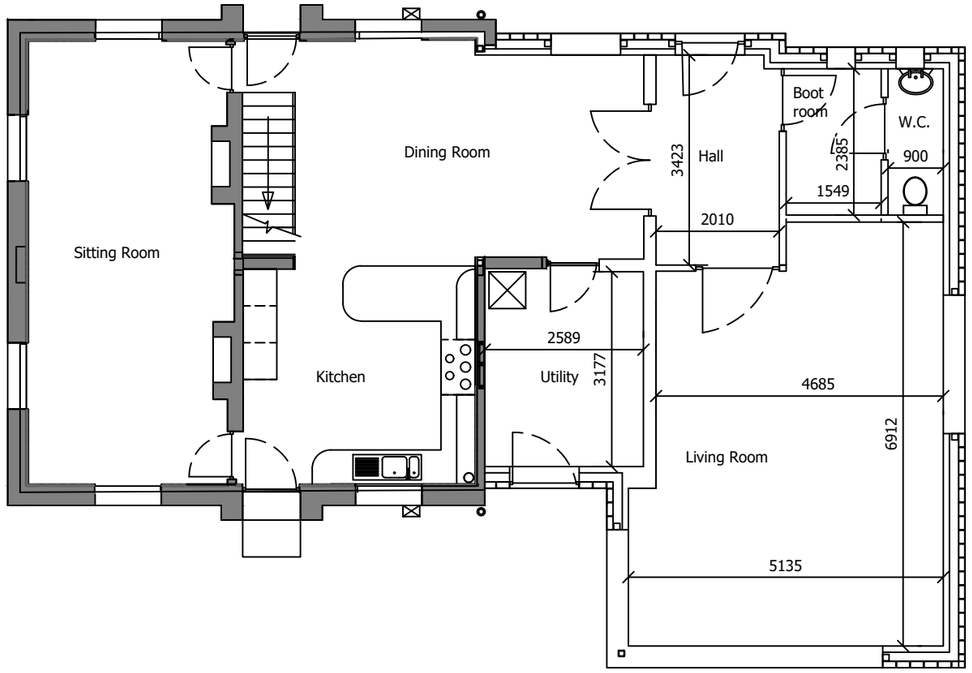

01 / 003 PROPOSED GROUND FLOOR PLAN 1:100
COURT FARM COTTAGE - EXTENSION

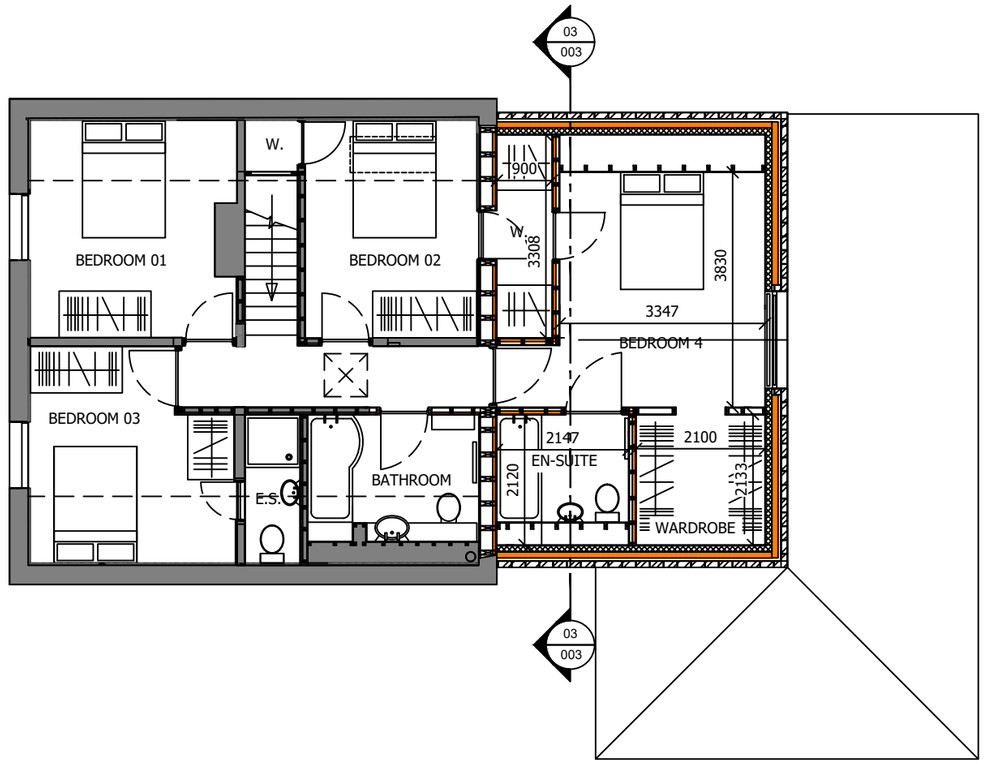

02 / 003 PROPOSED FIRST FLOOR PLAN 1:100
COURT FARM COTTAGE - EXTENSION

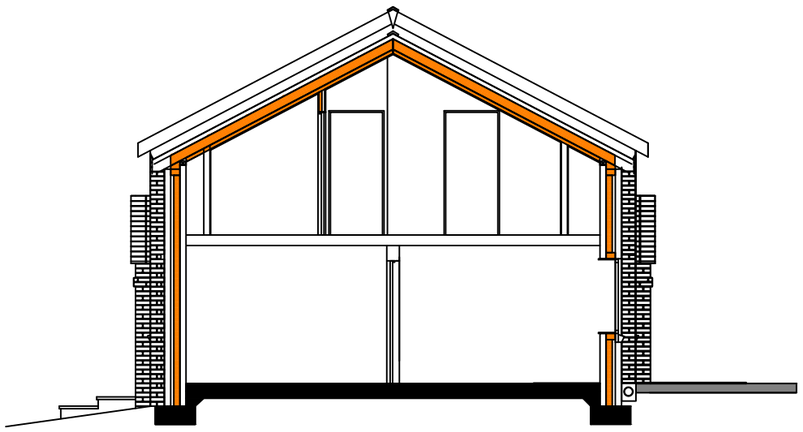

03 / 003 PROPOSED SECTION 1:100
COURT FARM COTTAGE - EXTENSION

SCALE 1:100 @ A3 0 1 2 3 4 5 6 7 8 9 10 METRES

REVISIONS			
CHKD			
CHKD			
B	20/09/23	AWP	SCALES ADDED
CHKD			
A	23/05/23	AWP	AMENDED TO WEST SUFFOLK COUNCIL PRELIMINARY ADVICE
CHKD			

Client: LUCY PETTITT
Project: COURT FARM COTTAGE - EXTENTION
Site: FOX AND PIN LANE, NOWTON
Title: PROPOSED PLANS AND SECTION

Drawn: AWP
Date: MARCH 23
Design Check:
CAD Ref: CFC-001
Scales: 1:100 @ A3
Project/Drawing No.: CFC 003
Revision: B