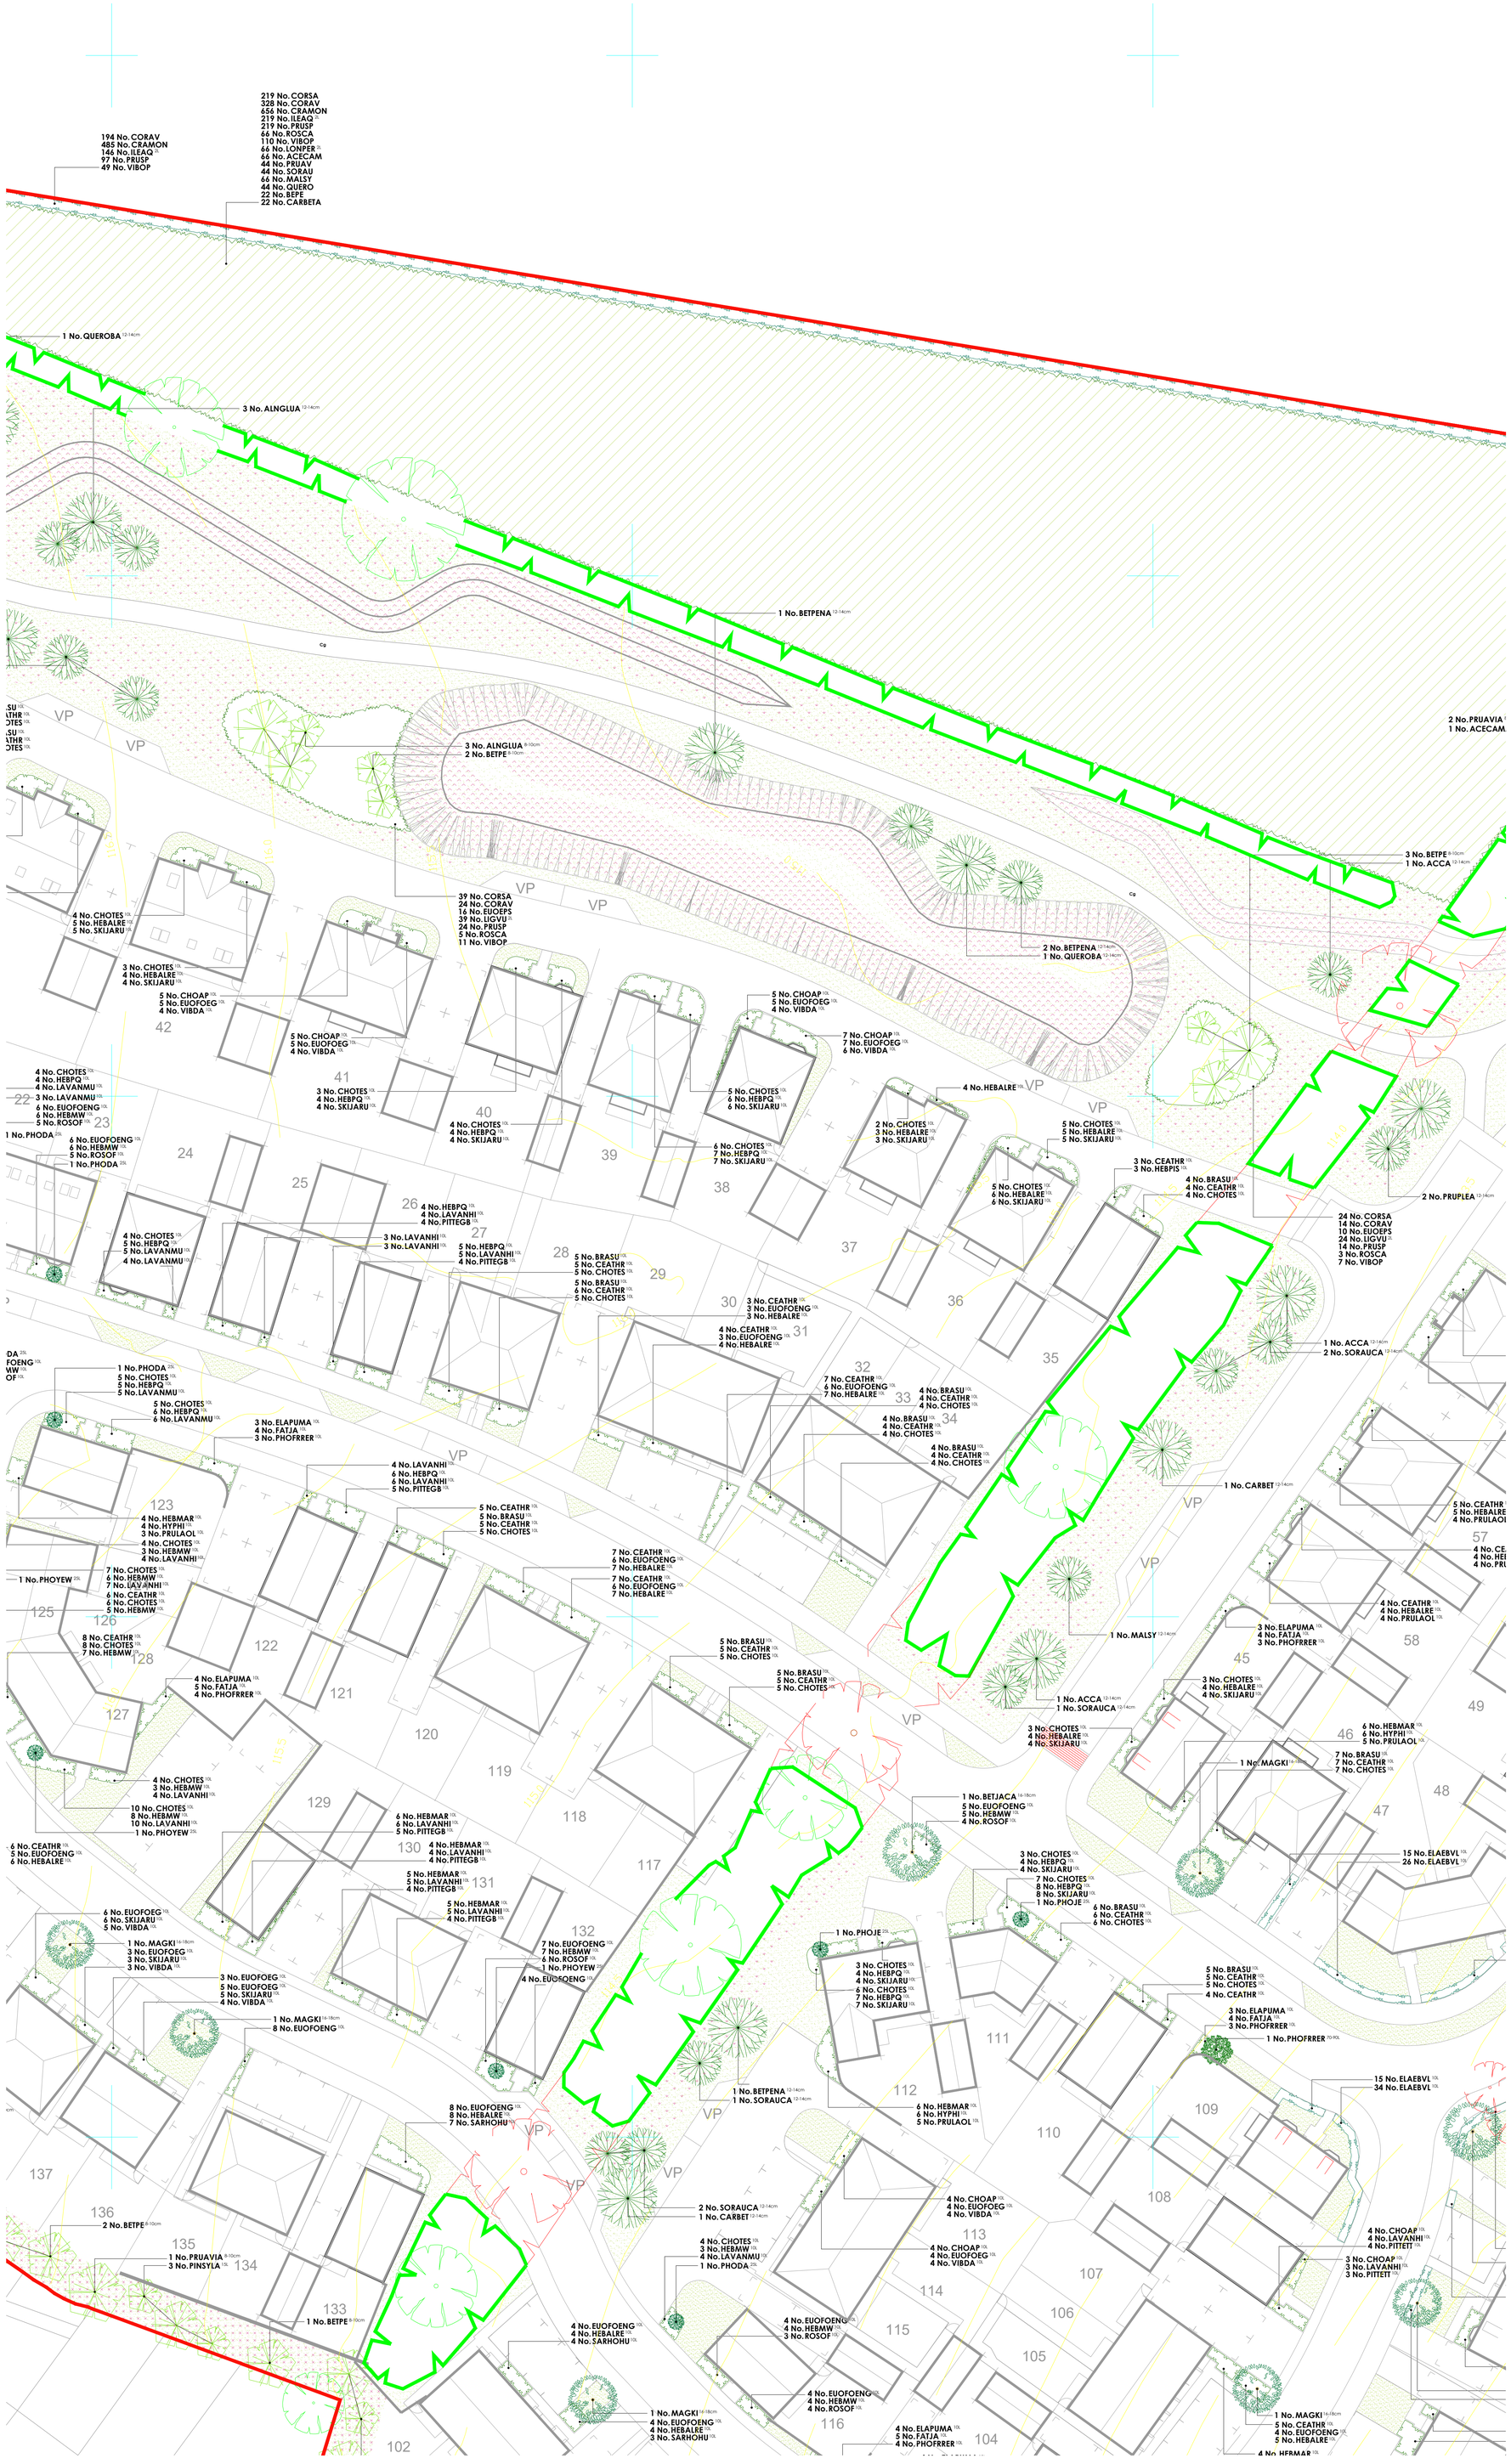


## Plant Schedule

### Trees - Site Frontage/Roadside

| Abbr | Species | Supply | Size | Girth | Number |
|---|---|---|---|---|---|
| ACECAME | Acer campestre 'Elsrijk' | SF :Extra Heavy Standard :Clear Stem min. 200 :RB | 450-625cm | 18-20cm | 14 |
| ACEPLEQ | Acer platanoides 'Emerald Queen' | SF :Extra Heavy Standard :Clear Stem min. 200 :RB | 450-625cm | 18-20cm | 4 |
| PRUPLEA | Prunus avium 'Plena' | SF :Extra Heavy Standard :Clear Stem min. 200 :RB | 450-625cm | 18-20cm | 9 |
| SORAUCA | Sorbus aucuparia | SF :Extra Heavy Standard :Clear Stem min. 200 :RB | 425-600cm | 18-20cm | 2 |
| | | | | | Total :29 |

### Trees - On plot

| Abbr | Species | Supply | Size | Girth | Number |
|---|---|---|---|---|---|
| MALBSP | Malus baccata 'Street Parade' | PLT :Extra Heavy Standard :Clear Stem 175-200 :BR | 425-600cm | 14-16cm | 6 |
| MALTRI | Malus triobata | PLT :Extra Heavy Standard :Clear Stem 175-200 :BR | 425-600cm | 14-16cm | 2 |
| AMARH | Amelanchier arborea 'Robin Hill' | PLT :Extra Heavy Standard :Clear Stem 175-200 :RB | 425-600cm | 16-18cm | 3 |
| BETJACA | Betula utilis jacquemontii | PLT :Extra Heavy Standard :Clear Stem 175-200 :RB | 450-625cm | 16-18cm | 3 |
| MAGKI | Magnolia kobus 'Isis' | PLT :Extra Heavy Standard :Clear Stem 175-200 :RB | 425-600cm | 16-18cm | 12 |
| SORMAJA | Sorbus aria 'Majestica' | PLT :Extra Heavy Standard :Clear Stem 175-200 :BR | 450-625cm | 16-18cm | 1 |
| | | | | | Total :27 |

### Trees - POS

| Abbr | Species | Supply | Size | Girth | Number |
|---|---|---|---|---|---|
| BETPENA | Betula pendula | POS :Feather :Multi-Stemmed :3/5 brks :C 50L | 250-300cm | | 4 |
| PINSYLA | Pinus sylvestris | POS :Feather : Multi stemmed :C 15L | 100-125cm | | 11 |
| PINSY | Pinus sylvestris | POS :Feather :Multi stemmed: C 50L | 175-200cm | | 4 |
| ACECAMA | Acer campestre | POS :Standard :Clear Stem 150-175 :BR | 250-300cm | 8-10cm | 5 |
| ALNGLUA | Alnus glutinosa | POS :Standard :Clear Stem 150-175 :C 25L | 250-300cm | 8-10cm | 9 |
| BETPE | Betula pendula | POS :Standard :Clear Stem 150-175 :C 25L | 250-300cm | 8-10cm | 24 |
| CARBE | Carpinus betulus | POS :Standard :Clear Stem 150-175 :BR | 250-300cm | 8-10cm | 3 |
| MALSYLB | Malus sylvestris | POS :Standard :Clear Stem 150-175 :BR | 250-300cm | 8-10cm | 2 |
| PRUAVIA | Prunus avium | POS :Standard :Clear Stem 150-175 :BR | 250-300cm | 8-10cm | 12 |
| QUERO | Quercus robur | POS :Standard :Clear Stem 150-175 :C 25L | 250-300cm | 8-10cm | 14 |
| SORAR | Sorbus aria | POS :Standard :Clear Stem 150-175 :BR | 250-300cm | 8-10cm | 8 |
| SOAU | Sorbus aucuparia | POS :Standard :Clear Stem 150-175 :BR | 250-300cm | 8-10cm | 12 |
| ACCA | Acer campestre | POS :Heavy Standard :Clear Stem 175-200 :BR | 350-425cm | 12-14cm | 5 |
| ALNGLUA | Alnus glutinosa | POS :Heavy Standard :Clear Stem 175-200 :C 50L | 350-425cm | 12-14cm | 7 |
| BETPENA | Betula pendula | POS :Heavy Standard :Clear Stem 175-200 :C 50L | 350-425cm | 12-14cm | 11 |
| CARBET | Carpinus betulus | POS :Heavy Standard :Clear Stem 175-200 :BR | 350-425cm | 12-14cm | 2 |
| MALSY | Malus sylvestris | POS :Heavy Standard :Clear Stem 175-200 :BR | 350-425cm | 12-14cm | 1 |
| PRUPLEA | Prunus avium 'Plena' | POS :Heavy Standard :Clear Stem 175-200 :BR | 350-425cm | 12-14cm | 5 |
| QUEROBA | Quercus robur | POS :Heavy Standard :Clear Stem 175-200 :C 50L | 350-425cm | 12-14cm | 5 |
| SORAUCA | Sorbus aucuparia | POS :Heavy Standard :Clear Stem 175-200 :BR | 350-425cm | 12-14cm | 6 |
| | | | | | Total :150 |

### Specimen Shrubs & Climbers

| Abbr | Species | Pot Size | Height | Habit | Number |
|---|---|---|---|---|---|
| PHODA | Phormium 'Dazzler' | 25L | 100-125cm | Triple Crown | 6 |
| PHOJE | Phormium 'Jester' | 25L | 100-125cm | Triple Crown | 9 |
| PHOYEW | Phormium 'Yellow Wave' | 25L | 100-125cm | Triple Crown | 12 |
| PHOFRRER | Photinia x fraseri 'Red Robin' | 70-90L | 225-250cm | Standard: 12-14cm gth | 6 |
| TRAJA | Trachelospermum jasminoides | 1L | 60-80cm | Branched :3/4 brks :Caned | 7 |
| | | | | | Total :40 |

### Single Species Hedgerows

| Abbr | Species | Pot Size | Height | Habit | Density | Number |
|---|---|---|---|---|---|---|
| CRMON | Crataegus monogyna | | 150-175cm | Feathered :BR | 0.3Ctr | 394 |
| ELAEBVL | Elaeagnus ebbingei 'Viveleg' | 10L | 80-100cm | Bushy | 0.4Ctr | 775 |
| ROSO | Rosmarinus officinalis | 5L | | | 0.4Ctr | 56 |
| | | | | | | Total :1225 |

### Native Mix Species Hedgerow

| Abbr | Species | Supply | Height | Density | Mix % | Number |
|---|---|---|---|---|---|---|
| CORAV | Corylus avellana | 1+1 :3 brks :BR | 60-80cm | 0.4Ctr Double Staggered at 0.4m offset | 20% | 517 |
| CRAMON | Crataegus monogyna | 1+1 :3 brks :BR | 60-80cm | 0.4Ctr Double Staggered at 0.4m offset | 50% | 1291 |
| ILEAQ | Ilex aquifolium | 3 brks :C | 60-80cm | 0.4Ctr Double Staggered at 0.4m offset | 15% | 388 |
| PRUSP | Prunus spinosa | 1+1 :3 brks :BR | 40-60cm | 0.4Ctr Double Staggered at 0.4m offset | 10% | 259 |
| VIBOP | Viburnum opulus | 1+1 :3 brks :BR | 60-80cm | 0.4Ctr Double Staggered at 0.4m offset | 5% | 130 |
| | | | | | | Total :2585 |

### Shrubs (on plot)

| Abbr | Species | Pot Size | Height | Habit | Density | Number |
|---|---|---|---|---|---|---|
| BRASU | Brachyglottis 'Sunshine' | 10L | 40-60cm | Bushy | 0.7Ctr | 197 |
| CARBU | Carex buchananii | 3L | | Full Pot | 0.7Ctr | 37 |
| CEATHR | Ceanothus thyrsiflorus repens | 10L | 40-60cm | Bushy | 0.7Ctr | 332 |
| CHOAP | Choisya 'Aztec Pearl' | 10L | 40-60cm | Bushy | 0.7Ctr | 149 |
| CHOTES | Choisya ternata 'Sundance' | 10L | 40-60cm | Bushy | 0.7Ctr | 426 |
| CROSP | Crocosmia 'Spitfire' | 3L | | Full Pot | 0.6Ctr | 35 |
| DESCE | Deschampsia cespitosa | 3L | | Full Pot | 0.7Ctr | 39 |
| EUOFOENG | Euonymus fortunei 'Emerald 'n' Gold' | 10L | 30-40cm | Bushy | 0.7Ctr | 272 |
| EUOFOEG | Euonymus fortunei 'Emerald Gaiety' | 10L | 30-40cm | Bushy | 0.7Ctr | 105 |
| HEBMAR | Hebe 'Marjorie' | 10L | 40-60cm | Bushy | 0.7Ctr | 95 |
| HEBMW | Hebe 'Mrs Winder' | 10L | 40-60cm | Bushy | 0.7Ctr | 153 |
| HEBPQ | Hebe 'Purple Queen' | 10L | 40-60cm | Bushy | 0.7Ctr | 168 |
| HEBALRE | Hebe albicans 'Red Edge' | 10L | 30-40cm | Bushy | 0.7Ctr | 204 |
| HEBPIS | Hebe pinguifolia 'Sutherlandii' | 10L | 30-40cm | Bushy | 0.7Ctr | 50 |
| HYPHI | Hypericum 'Hidcote' | 10L | 40-60cm | Bushy | 0.7Ctr | 49 |
| LAVANHI | Lavandula angustifolia 'Hidcote' | 10L | 30-40cm | Bushy | 0.7Ctr | 240 |
| LAVANMU | Lavandula angustifolia 'Munstead' | 10L | 30-40cm | Bushy | 0.7Ctr | 62 |
| MISSIG | Miscanthus sinensis 'Gracillimus' | 3L | | Full Pot | 0.7Ctr | 42 |
| PHOPLBL | Phormium 'Platt's Black' | 10L | 60-80cm | Triple crown | 0.7Ctr | 40 |
| PITTEGB | Pittosporum tenuifolium 'Golf Ball' | 10L | 30-40cm | Bushy | 0.7Ctr | 70 |
| PITTETT | Pittosporum tenuifolium 'Tom Thumb' | 10L | 30-40cm | Bushy | 0.7Ctr | 92 |
| PRULAOL | Prunus laurocerasus 'Otto Luyken' | 10L | 60-80cm | Bushy | 0.7Ctr | 59 |
| ROSOF | Rosmarinus officinalis | 10L | 40-60cm | Bushy | 0.7Ctr | 83 |
| SARHUMA | Sarcococca humilis | 3L | | | 0.6Ctr | 17 |
| SARHOHU | Sarcococca humilis | 10L | 30-40cm | Bushy | 0.7Ctr | 14 |
| SKIJARU | Skimmia japonica 'Rubella' | 10L | 40-60cm | Bushy | 0.7Ctr | 124 |
| VIBDA | Viburnum davidii | 10L | 40-60cm | Bushy | 0.7Ctr | 40 |
| | | | | | | Total :3194 |

### Shrubs (Screen Mixes)

| Abbr | Species | Pot Size | Height | Habit | Density | Number |
|---|---|---|---|---|---|---|
| AUCJACR | Aucuba japonica 'Crotonifolia' | 10L | 60-80cm | Bushy | 0.8Ctr | 19 |
| CORALE | Cornus alba 'Elegantissima' | 3L | 60-80cm | Branched | 0.8Ctr | 16 |
| ELAPUMA | Elaeagnus pungens 'Maculata' | 10L | 80-100cm | Bushy | 0.8Ctr | 51 |
| FATJA | Fatsia japonica | 10L | 80-100cm | Bushy | 0.8Ctr | 49 |
| PHOFRRER | Photinia x fraseri 'Red Robin' | 10L | 80-100cm | Bushy | 0.8Ctr | 54 |
| | | | | | | Total :189 |

### Native Woodland Mix

| Abbr | Species | Supply | Height | Mix | Density | Number |
|---|---|---|---|---|---|---|
| ACECAM | Acer campestre | 1+2 :Whip :5 brks :BR | 125-150cm | 3% | 1.5Ctr | 101 |
| BEPE | Betula pendula | 1+2 :Whip :4 brks :BR | 125-150cm | 1% | 1.5Ctr | 34 |
| CARBETA | Carpinus betulus | 1+2 :Whip :4 brks :BR | 125-150cm | 1% | 1.5Ctr | 34 |
| CORSA | Cornus sanguinea | 1+1 :3 brks :BR | 60-80cm | 10% | 1.5Ctr | 333 |
| CORAV | Corylus avellana | 1+1 :3 brks :BR | 60-80cm | 15% | 1.5Ctr | 499 |
| CRAMON | Crataegus monogyna | 1+1 :3 brks :BR | 60-80cm | 30% | 1.5Ctr | 997 |
| ILEAQ | Ilex aquifolium | Bushy :C 2L | 60-80cm | 10% | 1.5Ctr | 333 |
| LONPER | Lonicera periclymenum | Bushy :C 2L | 60-80cm | 3% | 1.5Ctr | 101 |
| MALSY | Malus sylvestris | 1+2 :Whip :4 brks :BR | 125-150cm | 3% | 1.5Ctr | 101 |
| PRUAV | Prunus avium | 1+2 :Whip :3 brks :BR | 125-150cm | 2% | 1.5Ctr | 67 |
| PRUSP | Prunus spinosa | 1+1 :3 brks :BR | 60-80cm | 10% | 1.5Ctr | 333 |
| QUERO | Quercus robur | 1+2 :Whip :4 brks :RB | 125-150cm | 2% | 1.5Ctr | 67 |
| ROSCA | Rosa canina | 1+1 :3 brks :BR | 60-80cm | 3% | 1.5Ctr | 101 |
| SORAU | Sorbus aucuparia | 1+2 :Whip :3 brks :BR | 125-150cm | 2% | 1.5Ctr | 67 |
| VIBOP | Viburnum opulus | 1+1 :3 brks :BR | 60-80cm | 5% | 1.5Ctr | 168 |
| | | | | | | Total :3336 |

### Native Shrub Mix

| Abbr | Species | Supply | Height | Mix | Density | Number |
|---|---|---|---|---|---|---|
| ACCA | Acer campestre | 1+2 :Whip :5 brks :BR | 125-150cm | 5% | 1Ctr | 56 |
| CORSA | Cornus sanguinea | 1+1 :3 brks :BR | 60-80cm | 10% | 1Ctr | 110 |
| CORAV | Corylus avellana | 1+1 :3 brks :BR | 60-80cm | 15% | 1Ctr | 165 |
| CRAMON | Crataegus monogyna | 1+1 :3 brks :BR | 60-80cm | 25% | 1Ctr | 273 |
| ILEAQ | Ilex aquifolium | Bushy :C 2L | 60-80cm | 15% | 1Ctr | 165 |
| PRAV | Prunus avium | 1+2 :Whip :3 brks :BR | 125-150cm | 5% | 1Ctr | 56 |
| PRUSP | Prunus spinosa | 1+1 :3 brks :BR | 60-80cm | 10% | 1Ctr | 110 |
| ROSCA | Rosa canina | 1+1 :3 brks :BR | 60-80cm | 3% | 1Ctr | 34 |
| SOAU | Sorbus aucuparia | 1+2 :Whip :3 brks :BR | 125-150cm | 5% | 1Ctr | 56 |
| VIBOP | Viburnum opulus | 1+1 :3 brks :BR | 60-80cm | 7% | 1Ctr | 78 |
| | | | | | | Total :1103 |

### Native Scrub Mix

| Abbr | Species | Supply | Height | Mix | Density | Number |
|---|---|---|---|---|---|---|
| CORSA | Cornus sanguinea | 1+1 :3 brks :BR | 60-80cm | 25% | 1Ctr | 150 |
| CORAV | Corylus avellana | 1+1 :3 brks :BR | 60-80cm | 15% | 1Ctr | 91 |
| EUOEPS | Euonymus europaeus | 1+1 :3 brks :BR | 60-80cm | 10% | 1Ctr | 63 |
| LIGVU | Ligustrum vulgare | Bushy :C 2L | 60-80cm | 25% | 1Ctr | 150 |
| PRUSP | Prunus spinosa | 1+1 :3 brks :BR | 60-80cm | 15% | 1Ctr | 91 |
| ROSCA | Rosa canina | 1+1 :3 brks :BR | 60-80cm | 3% | 1Ctr | 21 |
| VIBOP | Viburnum opulus | 1+1 :3 brks :BR | 60-80cm | 7% | 1Ctr | 44 |
| | | | | | | Total :610 |

### Turf Areas

| Seed Mix Name | Seed Mix Supplier |
|---|---|
| Medallion turf | Rolawn Ltd |

### Amenity Grassland Areas

| Seed Mix Name | Seed Mix Supplier | Density |
|---|---|---|
| EL1 - Flowering Lawn Mix | Emorsgate Seeds | 4g/m² |

### Amenity Meadow Areas

| Seed Mix Name | Seed Mix Supplier | Density |
|---|---|---|
| EM1 - General Purpose Meadow | Emorsgate Seeds | 4g/m² |

### Tussock Grassland

| Seed Mix Name | Seed Mix Supplier | Density |
|---|---|---|
| EM10 - Tussock Mixture | Emorsgate Seeds | 4g/m² |

### SuDS Meadow Areas

| Seed Mix Name | Seed Mix Supplier | Density |
|---|---|---|
| EM8 - Meadow Mixture for Wetland | Emorgate Seeds | 4g/m² |

### Existing Grassland

| Grassland | Seed Mix Supplier | Density |
|---|---|---|
| Retained Grassland with Overseed | Emorsgate Seeds | 4g/m² |

**Specification Notes:**

All plants shall conform to BS 3936 and be in accordance with the National Plant Specification. Supplying nurseries shall be Registered under the HTA Nursery Certification Scheme. All plants shall be packed and transported in accordance with the Code of Practice for Plant Handling as produced by CPSE.

No species, variety, size or position to be amended without the Landscape Architects prior approval.

If the formation level is compacted it should be ripped through before topsoiling. Topsoil depths to be 300mm for shrub beds and 150mm for grass areas.

All landscape proposals must be referred to by the Structural Engineer during foundation design.

All planting has been indicated making every effort to avoid conflict with highway land. Prior to submission it is the clients responsibility to ensure that all landscaping is reviewed by the project manager/highway engineer to ensure there is not conflict with highway land and future adoptions.

Before trees are planted, the Landscape Contractor shall ascertain the location of drains from the site manager, and shall if necessary make minor adjustments to tree positions to ensure that they are planted at least 1.5m from drains. They should however be planted no closer to houses/garages than is shown on the drawing, and if shown located in shrub beds, the shape of the latter should be adjusted if necessary to accommodate the revised tree position.

If planting conditions are particularly poor e.g. waterlogged/frozen ground or poor soils, the Site Manager must be notified. All works will halt until conditions are considered acceptable.

All planting must be mulched to a depth of 75mm and in accordance with horticultural best practice guidelines ensuring plants are not buried.

All bare root stock shall be root dipped in an approved water-retaining polymer. If planting is required outside the October-March season, bare root trees will be replaced by a containerised equivalent to be approved by the project landscape architect.

Landscape Institute Registered Practice

Scale Bar

0m 5m 10m 15m 20m 25m

tel: 01530 265688 | email: info@golbyandluck.co.uk | web: www.golbyandluck.co.uk

This drawing has been produced by GOLBY AND LUCK LTD © all rights reserved. Ordnance Survey Licence No.100053702 registered with ProMAP
Office: 207 Leicester Road, Ibstock, Leicestershire, LE67 6HP

Planting in pedestrian visibility splays: Any planting stock specified in pedestrian visibility splays and exceeding 0.60m in height is to be cut down to 0.45m in height at the time of planting. It shall be maintained at a height not exceeding 0.60m in height in perpetuity.

Trees: All tree locations and species must be taken into consideration by the project Structural Engineer to ensure that foundation design accords with the specifications set out under Chapter 4.2 of the NHBC Standards. It is the Contractors responsibility to ensure that all underground services have been located and identified in advance of tree pit excavation. No tree species/location/specification will be amended without prior approval from the project Landscape Architect and/or the Client. Root barriers are to be provided as directed by the project engineer. **All trees to be supplied with a minimum 1.8m clear stem unless clearly stated otherwise.**

Specimen Shrubs: All specimen shrubs to be planted in accordance with horticultural best practice guidelines. No feature shrub or climbers species, size or location should be altered without prior approval from the Landscape Architect. Planting beds to be mulched with 75mm layer of bark.

Hedgerows: All ornamental hedgerow shrubs to be planted in accordance with horticultural best practice guidelines. No hedgerow shrub species, size or location should be altered without prior approval from the Landscape Architect. Planting beds to be mulched with 75mm layer of bark.

Native Hedgerows (transplants): All native hedgerow shrubs to be planted in accordance with horticultural best practice guidelines. The landscape proposals must be referred to by the Structural Engineer during foundation design. No hedgerow shrub species, size or location should be altered without prior approval from the Landscape Architect. Hedgerow shrubs to be planted on a double staggered row at 400mm centres, 300mm apart with no less than 6 per linear metre. Individual species to be planted in groups of 9-18 within the bed. Ground to be cleared, removing all weeds and other debris in advance of planting and cultivated to a fine filth. If required suitable soil conditioners, such as mushroom compost, should be incorporated. Transplanted stock to be planted into an appropriate sized pit or notch and protected using bio-degradable spiral guards (Rainbow Bio-spiral) secured with a 15mm diameter min. bamboo cane inserted inside the guard and upto a third in its length into the ground. Shrubs are to be planted using a Bio-degradable shrub shelter (gt GreenGuard Biodegradable Tree Shelter Guard) and timber stake using natural fibre ties (Holdfast Natural Tree Tie) fitted in accordance with the manufactures guidelines. Following planting the ground is to be watered to field capacity. Planting beds to site frontages/features areas be mulched with 75mm layer of bark. Guards and shelters to be supplied Green Tech (www.green-tech.co.uk) or similar.

Native Hedgerow (Feathered): All hedgerow shrubs to be supplied as bareroot stock unless stated and to be planted in accordance with horticultural best practice guidelines. The landscape proposals must be referred to by the Structural Engineer during foundation design. No hedgerow shrub species, size or location should be altered without prior approval from the Landscape Architect. The feathered Hawthorn are to have a upright central stem furnished with evenly spread and balanced lateral growth the full length of the stem. Shrubs to be attached to a single line support fence using an approved clip tie and **cut back to 1m in height and a tidy hedgerow form at time of planting.** Upon completion trenches to be mulched with 75mm layer of bark.

Shrubs & herbaceous (on plot): All ornamental and amenity shrubs to be planted in accordance with horticultural best practice guidelines. No shrub species, size or location should be altered without prior approval from the Landscape Architect. Individual species to be planted in groups of 3-7 within mixed species beds. Planting beds to be mulched with 75mm layer of bark.

Native Shrubs: All shrubs to be planted in accordance with horticultural best practice guidelines. The landscape proposals must be referred to by the Structural Engineer during foundation design. No shrub species, size or location should be altered without prior approval from the Landscape Architect. Individual species to be planted in groups of 9-18 within the bed. Ground to be cleared, removing all weeds and other debris in advance of planting and cultivated to a fine filth. If required suitable soil conditioners, such as mushroom compost, should be incorporated. Transplanted stock to be planted into an appropriate sized pit or notch and protected using bio-degradable spiral guards (Rainbow Bio-spiral) secured with a 15mm diameter min. bamboo cane inserted inside the guard and upto a third in its length into the ground. Shrubs are to be planted using a Bio-degradable shrub shelter (gt GreenGuard Biodegradable Tree Shelter Guard) and timber stake using natural fibre ties (Holdfast Natural Tree Tie) fitted in accordance with the manufactures guidelines. Following planting the ground is to be watered to field capacity. Planting beds to site frontages/features areas be mulched with 75mm layer of bark. Guards and shelters to be supplied Green Tech (www.green-tech.co.uk) or similar.

Turf & Seeding: All turf and seeding to be completed in line with horticultural best practice. Seed to be applied at the rates (g/m2) advised by manufacturer/supplier.

Meadow Grassland:
All turf and seeding to be completed in line with horticultural best practice. Seed to be applied at the rates (g/m2) advised by manufacturer/supplier. Prior to seeding, all areas shall be stripped of topsoil to provide a nutrient-poor subsoil for meadow establishment. Where ground requires additional soil fill to meet finished formation levels this shall be made up using site-won subsoil. Subsoil shall be cultivated to a suitable tilth and be free of weed growth at point of seeding.

Application boundary

Compact gravel footpaths
golden/buff self binding gravel with pcc edging.

Tree/vegetation to be retained

Tree/vegetation to be removed




Location Plan

Project
Foscote Road,
Maids Moreton

Drawing title
Soft Landscape Proposals
(Sheet 4 of 6)

Client
David Wilson Homes South Mids
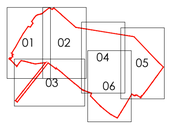
| Scale | Drawn | Checked |
|---|---|---|
| 1:250 @ A0 | AL | AD |

Date
15/05/2023

Number/Figure
**GL2125 04**

golby+luck
landscape architects