Sheet size
A1

Proposed front elevation (1:100)

Proposed side elevation (1:100)

0m	Scale 1:50	4m
0m	Scale 1:100	8m
0m	Scale 1:200	16m
0m	Scale 1:500	40m
0m	Scale 1:1250	100m

(When to scale of original plan bar = 8cm)

Notes;
1. Setting out to be the responsibility of contractor.
2. Contractor to pay particular attention to pitch of roof and headroom at stairs.
3. Any discrepancies to be reported to Colne Valley Design.

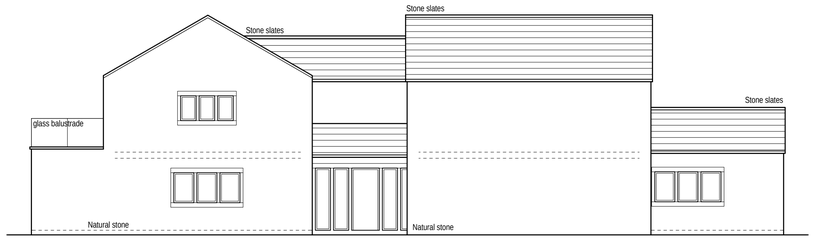

Proposed rear elevation (1:100)

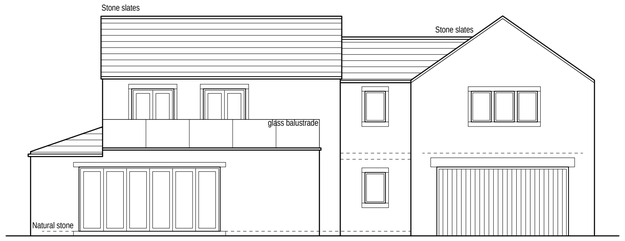

Proposed side elevation (1:100)

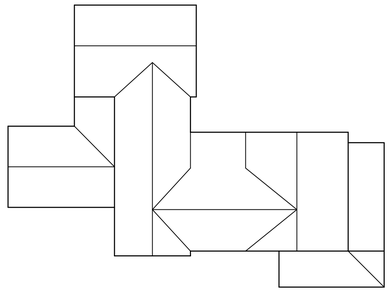

Proposed roof plan (1:200)

Rev C 12/06/2023 Balcony added over kitchen.
Rev B 09/09/2021 Footprint of wraparound reduced.
Rev A 07/06/2021 Items 3 and 4 removed.
Item 1 reduced in size.

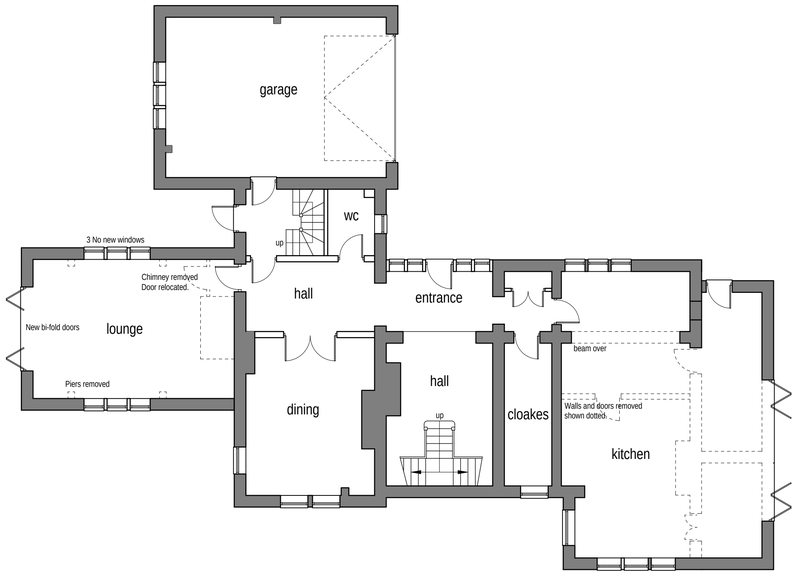

Proposed ground floor layout (1:100)

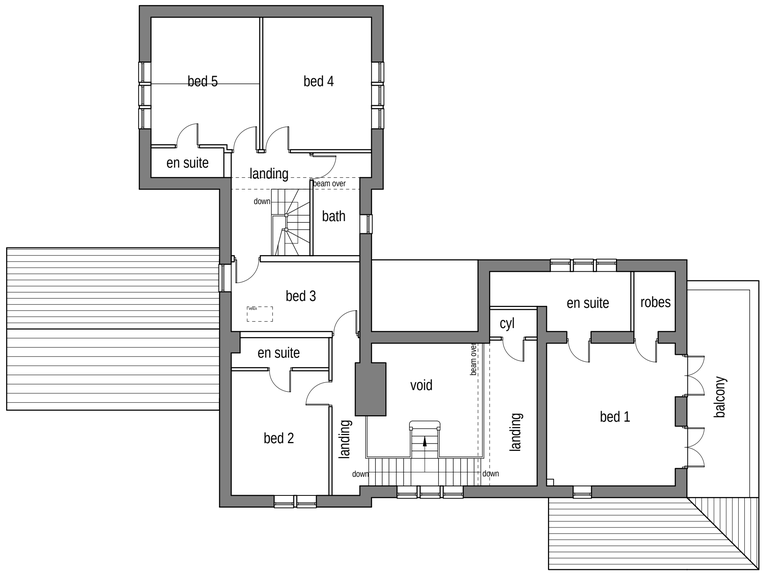

Proposed first floor layout (1:100)

Colne Valley Design
8 Meadow Lane
Slaithwaite
Huddersfield HD7 5EX

Tel: 01484 842097
Mobile: 07867 803312
E-mail: mitchell@sbhomes.co.uk

Proprietor: S.A. Mitchell (ACIOB)

Project
Proposed alterations.

For
Mr & Mrs A Tinker.

Address
Woodhouse
Back Lane
Woolley WF4 2JT.

Title
Proposed layouts and elevations.

Job No.	Drawing number	Date
19 J 04.	02 C.	April 2019.