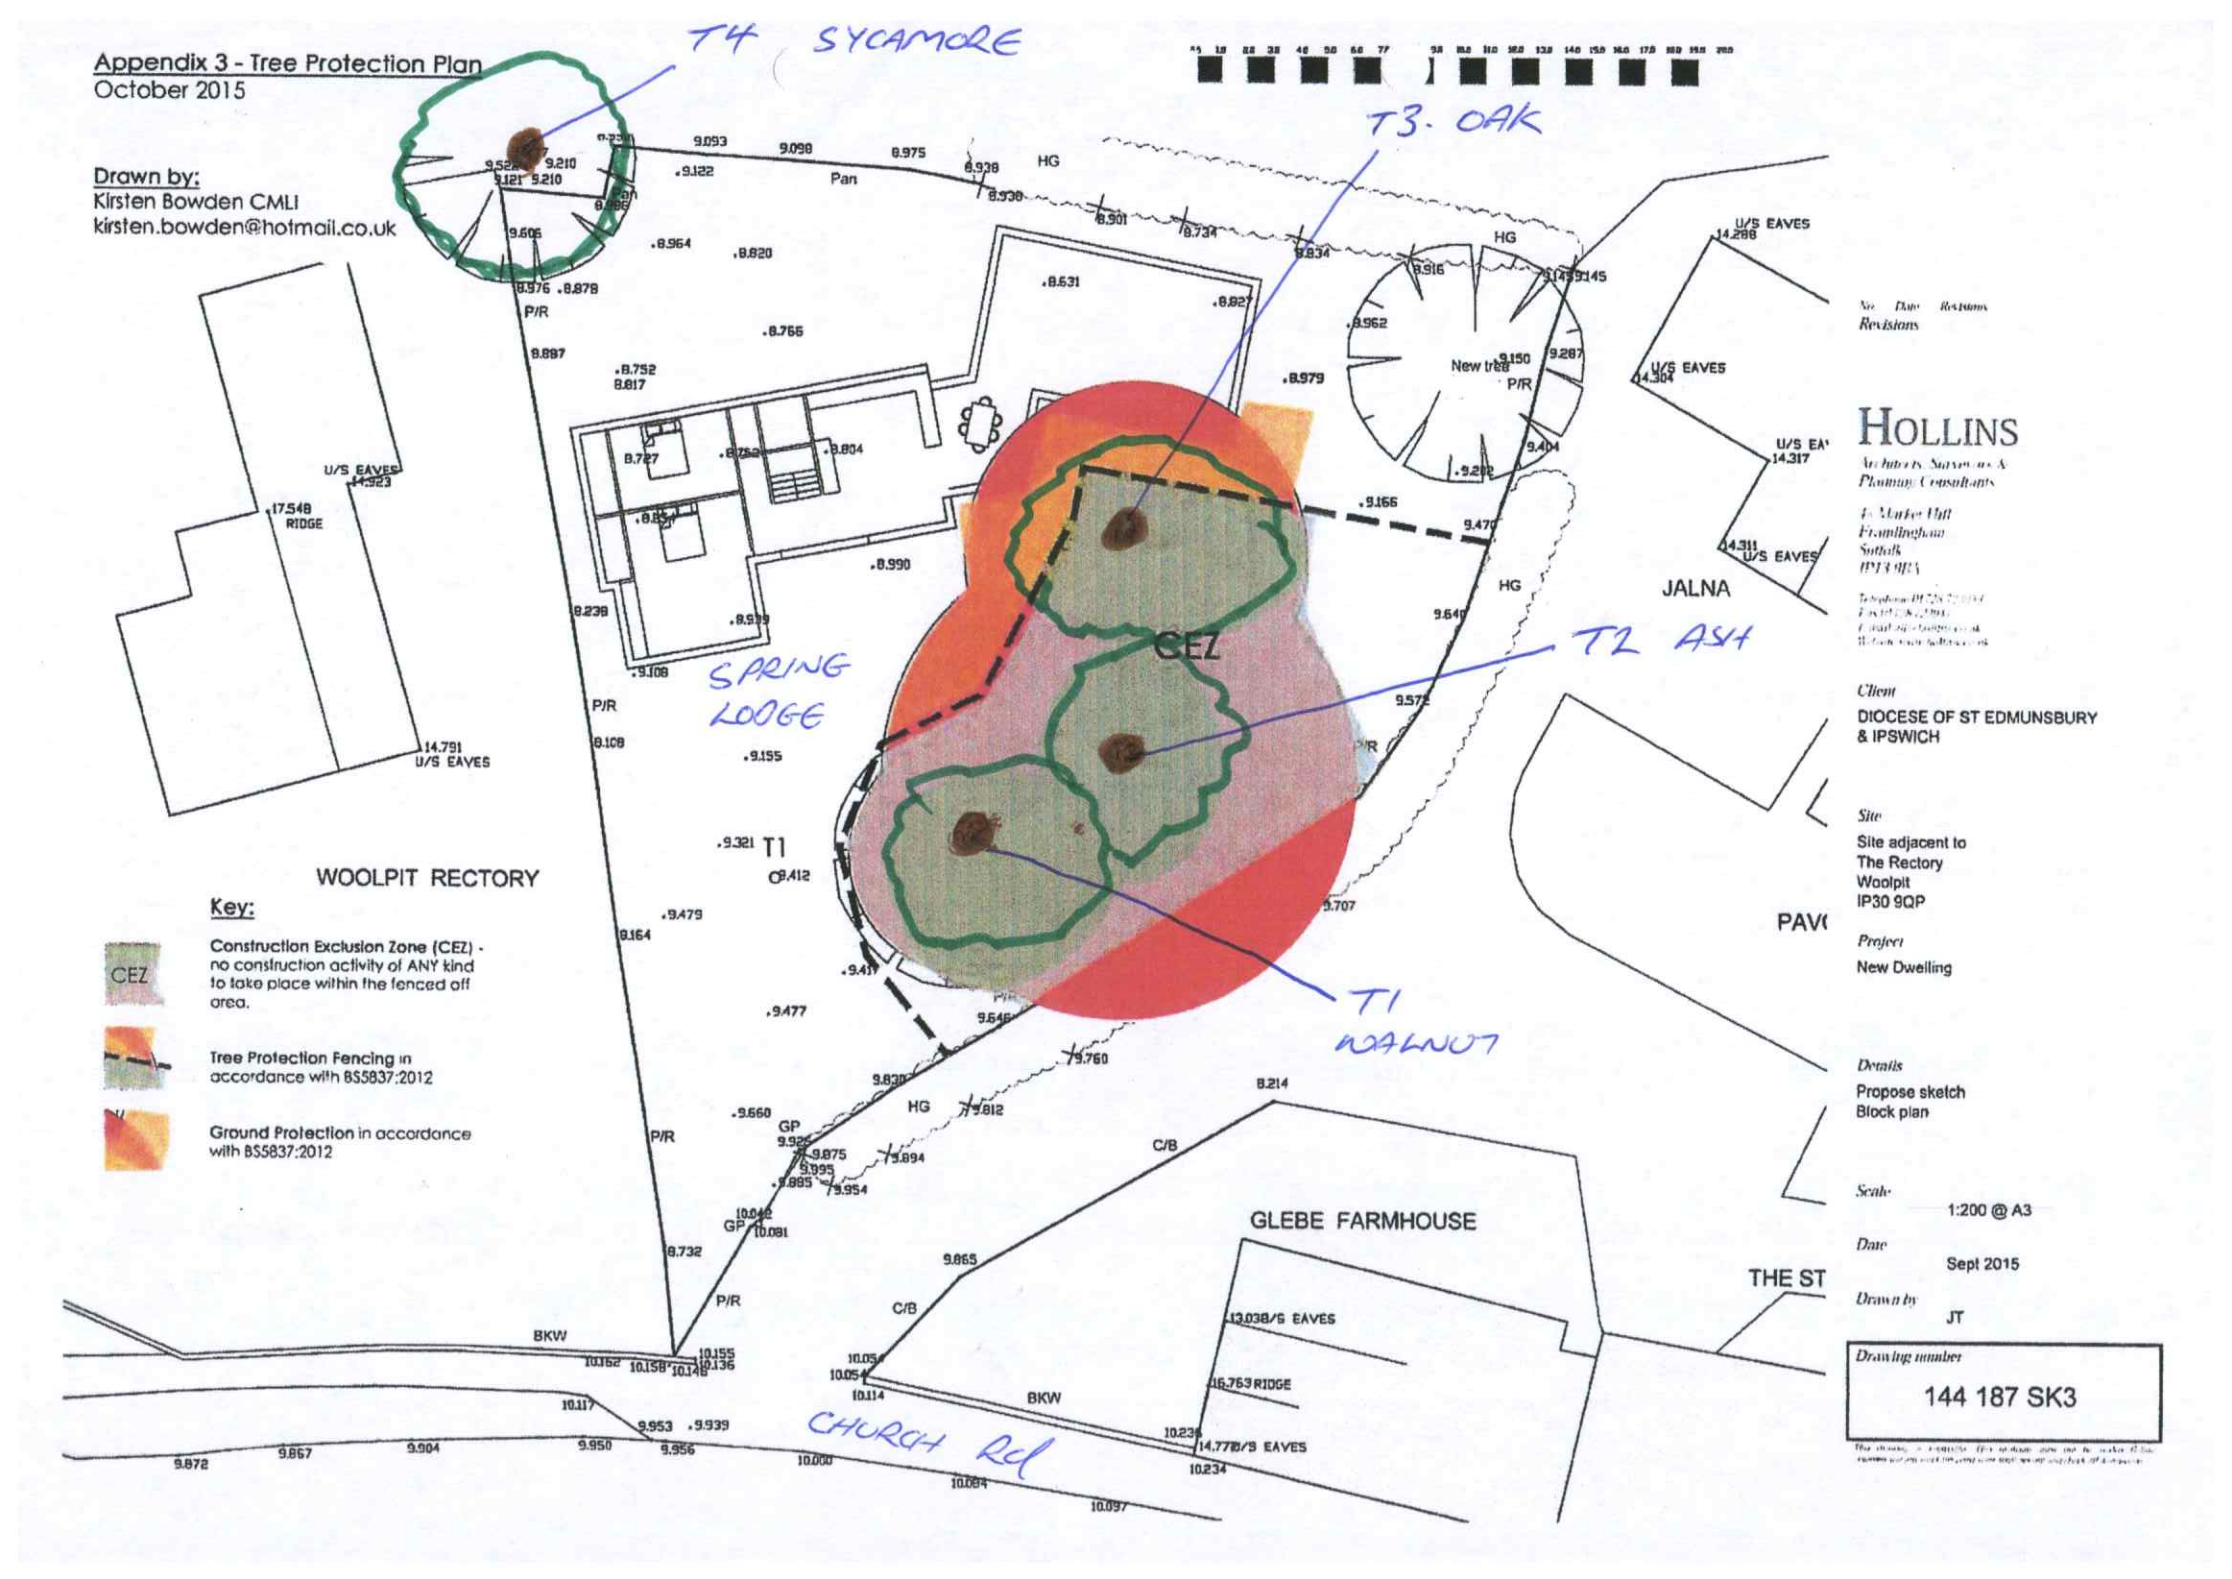
Appendix 3 - Tree Protection Plan
October 2015
Drawn by:
Kirsten Bowden CMLI
kirsten.bowden@hotmail.co.uk
T4 SYCAMORE
T3. OAK
T2 ASH
T1 WALNUT
CEZ
SPRING LODGE
WOOLPIT RECTORY
JALNA
GLEBE FARMHOUSE
CHURCH Rd
Key:
CEZ
Construction Exclusion Zone (CEZ) - no construction activity of ANY kind to take place within the fenced off area.
Tree Protection Fencing in accordance with BS5837:2012
Ground Protection in accordance with BS5837:2012
HOLLINS
Client
DIOCESE OF ST EDMUNDSBURY & IPSWICH
Site
Site adjacent to The Rectory Woolpit IP30 9QP
Project
New Dwelling
Details
Propose sketch Block plan
Scale
1:200 @ A3
Date
Sept 2015
Drawn by
JT
Drawing number
144 187 SK3