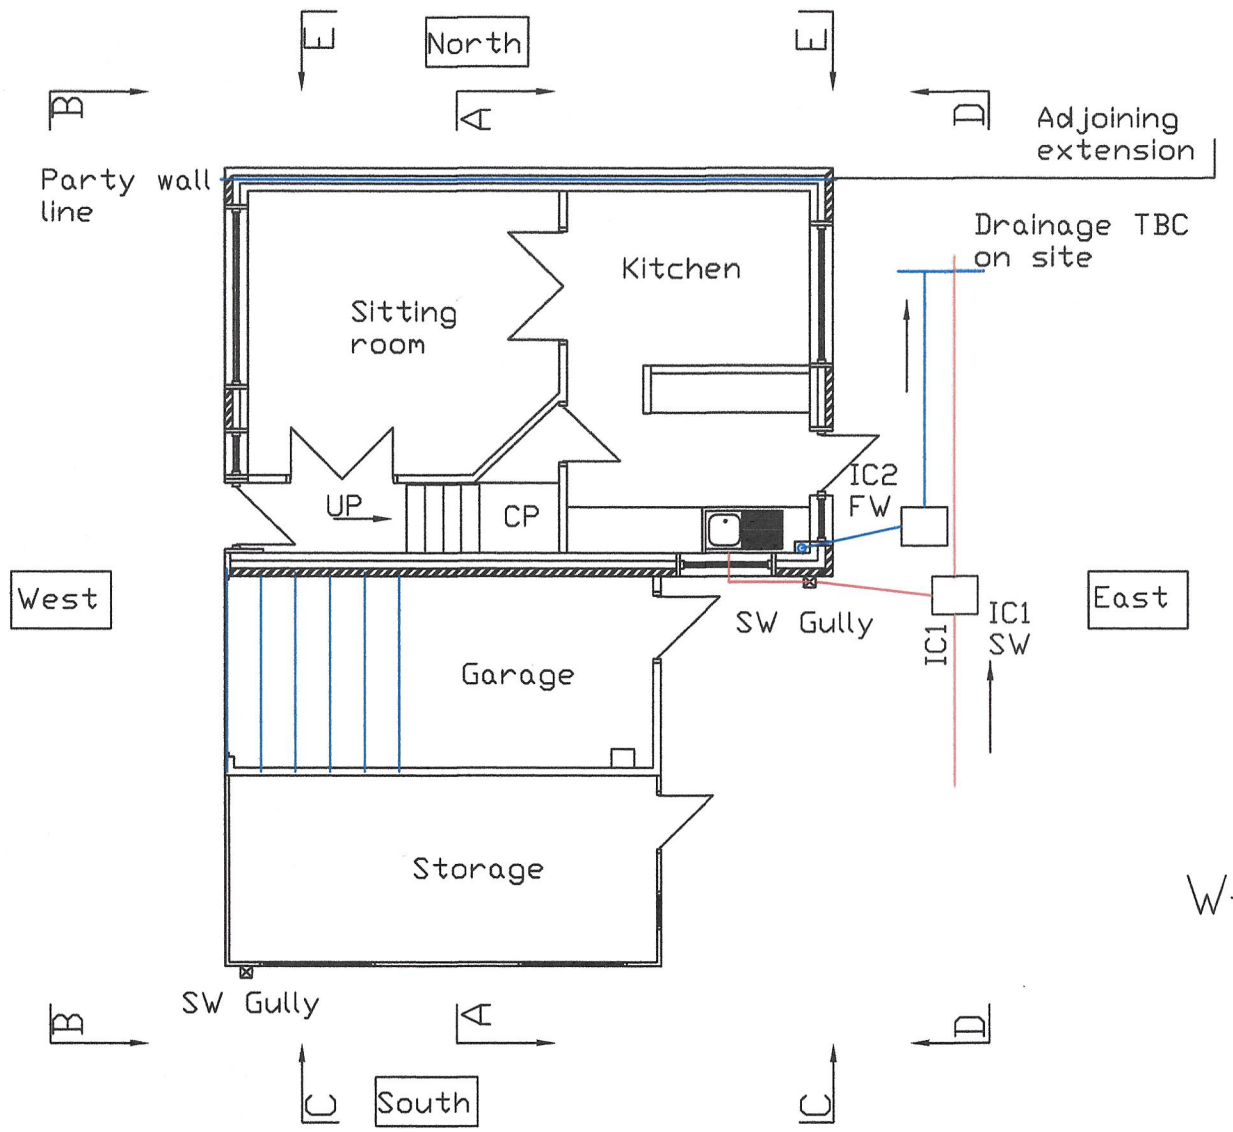

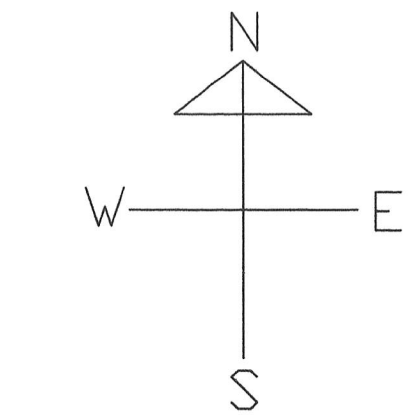

IC1 Is picking up the house SW and the house sink waste invert level 400mm

IC2 Is picking up the house FW only invert level 400mm

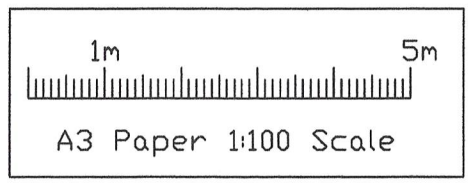

Existing Ground Floor

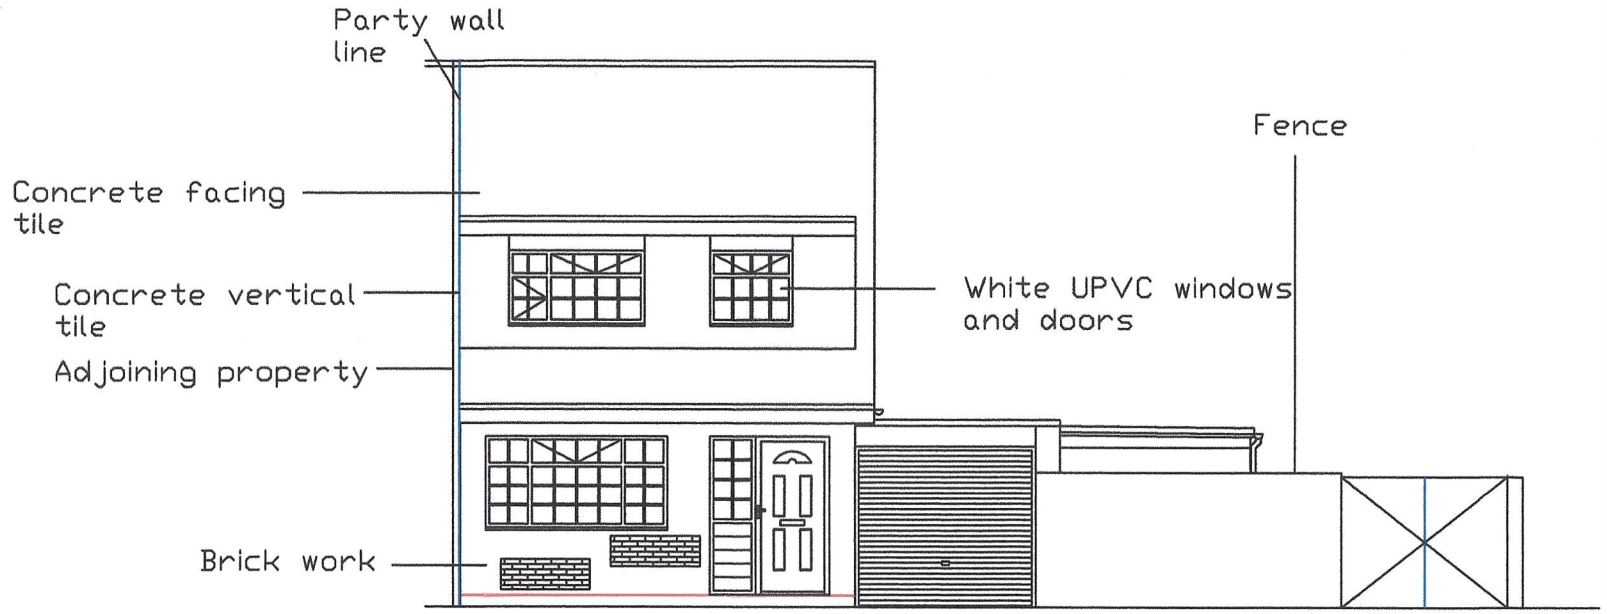

Existing West Elevation B-B

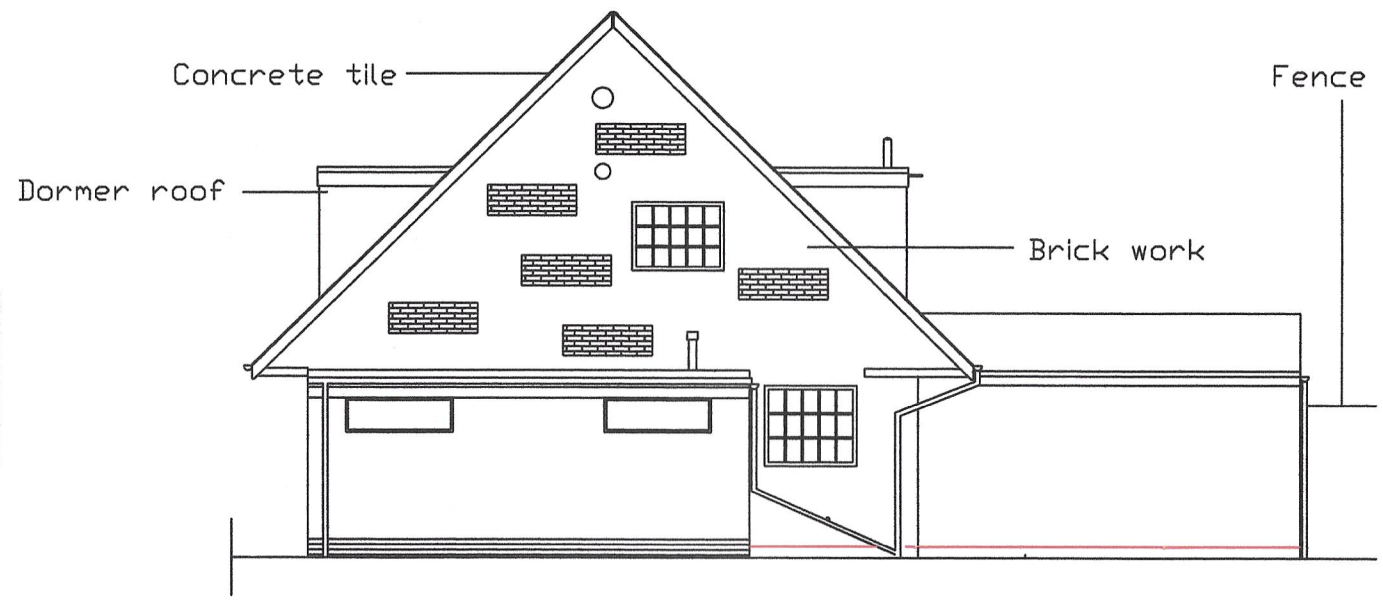

Existing South Elevation C-C

THIS DRAWING MUST NOT BE SCALED

REF	QTY	DESCRIPTION	LENGTH	DRGNO	WEIGHT
REF	QTY	DESCRIPTION	LENGTH	DRG No.	WEIGHT
JOB No		JOBNO	TITLE 37, Grede close Blyth, Northumberland Existing Ground floor plans and elevations	DRAWN	HP
CLIENT		CLIENT		DATE	09/23
PROJECT		PROJECT		APPROVED	
		PROJECT		SCALE	A31:100

DRAWING NUMBER rev 0.01

0.01

SHEET 1 OF 1.

DESCRIPTION			DESCRIPTION		