© This drawing and design are copyright.

Do not scale from this drawing. Use only figured dimensions. If in doubt, ask.
All dimensions are to be checked on site.
Any discrepancies should be reported immediately to the Architect.

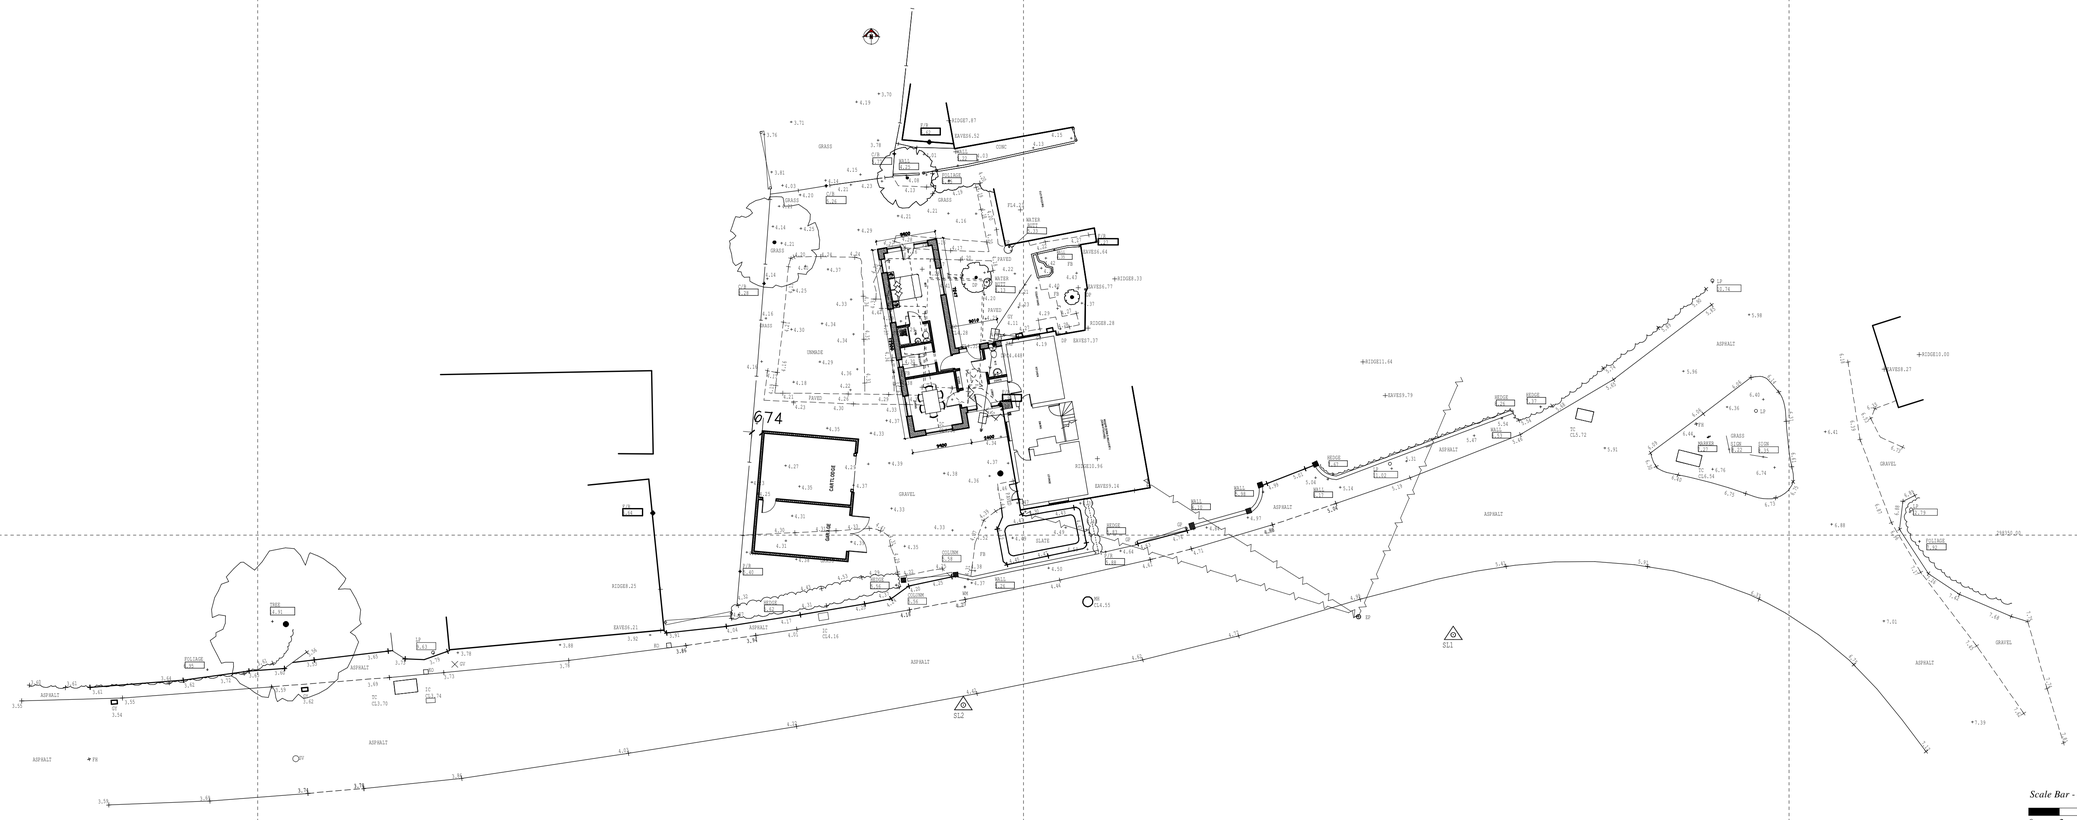

Scale Bar - Metres

0 2 4 6 8 10 12 14 16 18 20

DATE	REV.	DESCRIPTION	DRAWN

PatrickAllen&Associates
Architects

architects@patrickallen.org.uk
www.patrickallen.org.uk
+44 (0)1473 620660

2 Grange Business Centre
Tommy Flowers Drive
Grange Farm
Kesgrave, Ipswich
Suffolk, IP5 2BY

Project
Proposed work at 21 Beccles Road, Loddon, Norfolk, NR14 6JQ

Client
S. Pointer & R. Catton

Drawing Title
Site Plan
As Proposed

Drawing Status
Planning

Scale	Paper Size	Date	Drawn
1:200	A1	July 2023	AD

Drawing Number
4459-03A

© 2023 Patrick Allen & Associates Limited | Registered No: 4694261