61 SISTON COMMON
KINGSWOOD
BRISTOL
BS15 4PA

GROUND FLOOR SURVEY

Scale 1/50 @ A3 September 22

DWG NO CC/01

Cox Architectural Consultancy Ltd
50 Howes Close
Barrs Court
Warmley
Bristol BS30 8SB
Tel - 0117 9672363
Mob - 07973 149346
cox572@btinternet.com

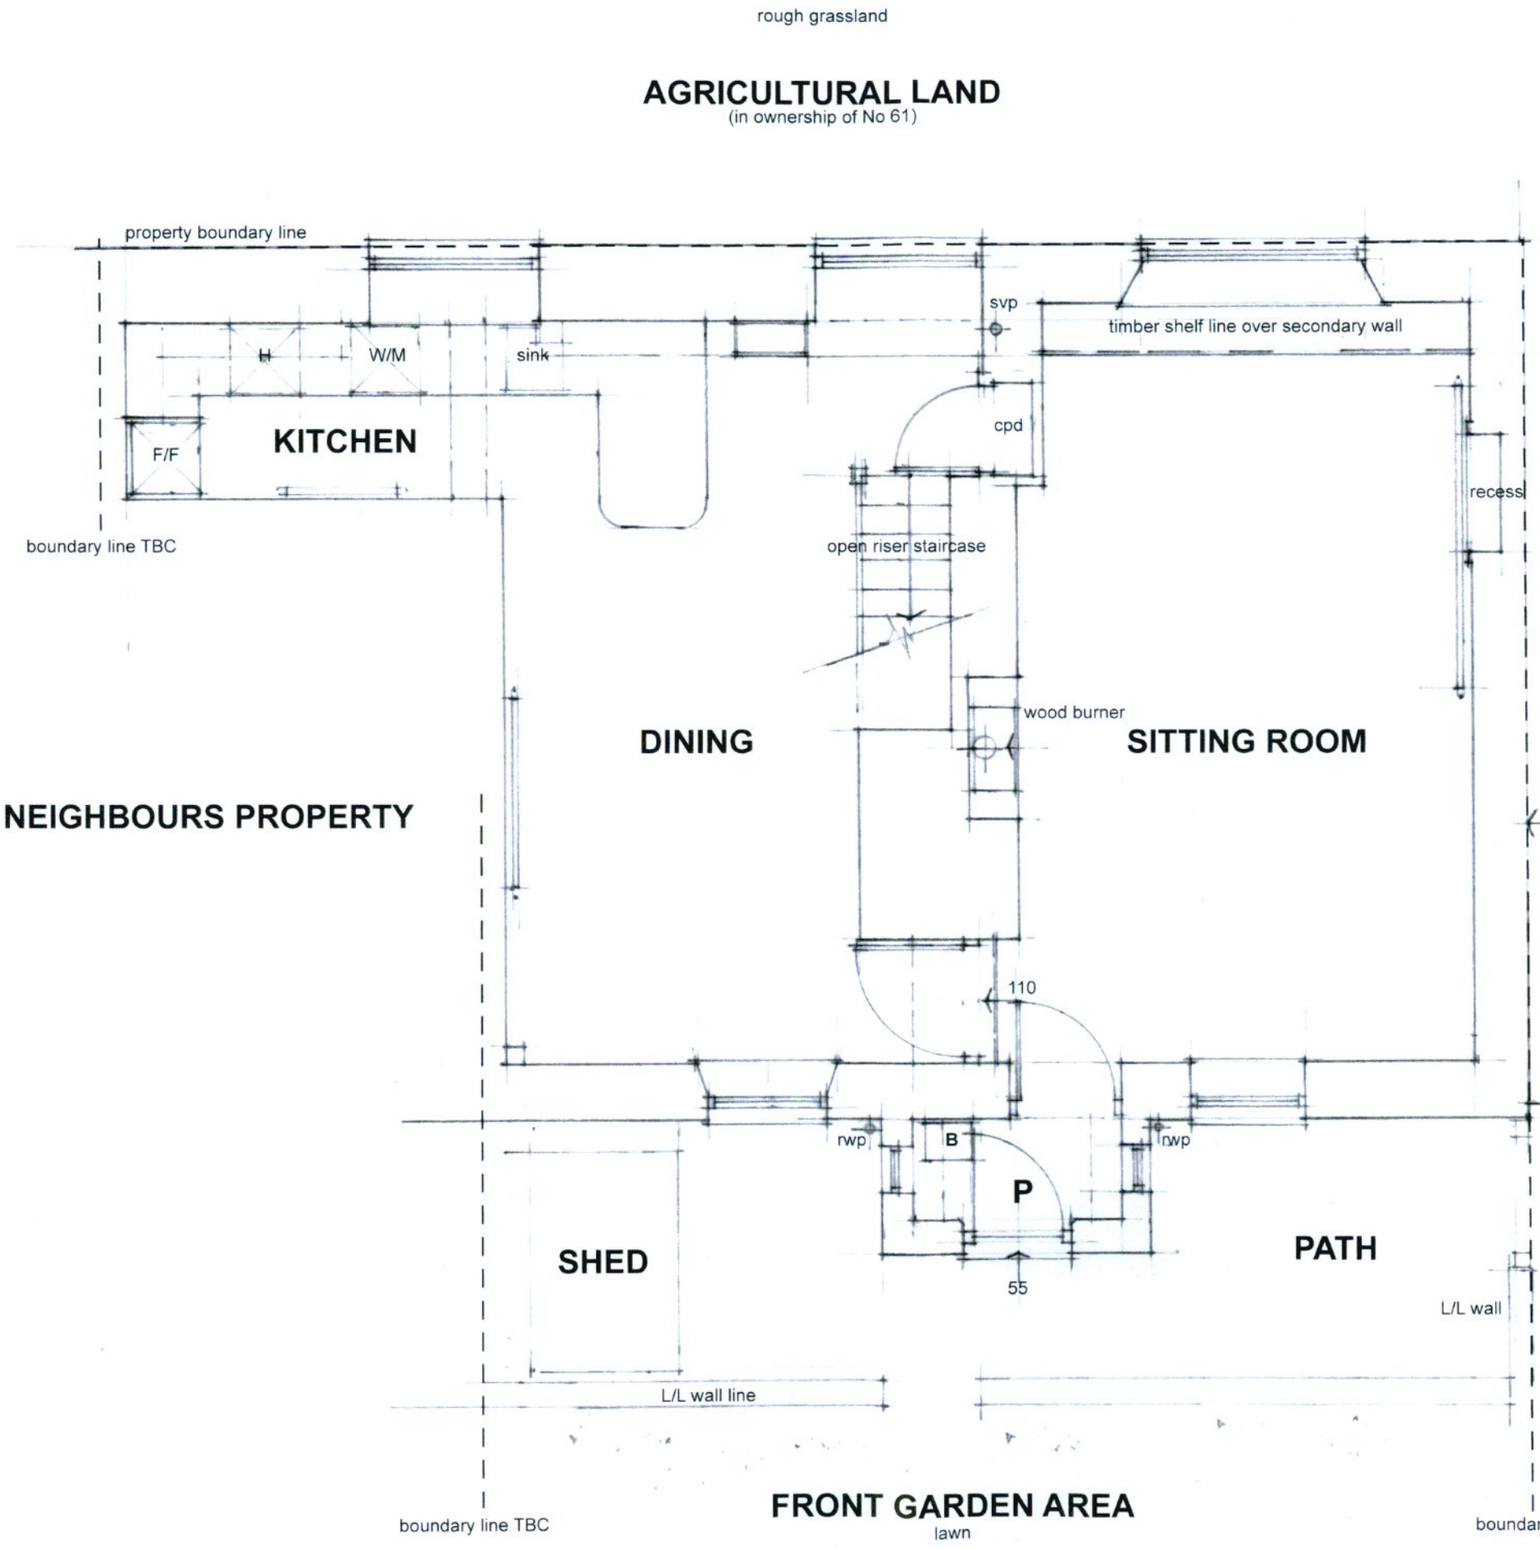

South Gloucestershire Council
Business Support - 6
26 SEP 2023
Received