JAMESONSTAMP

LANDSCAPES, DESIGN, PLANTSMANSHIP

PROPOSAL A

PROPOSED REMOVAL OF THREE FENCE PANELS AND ACCESS

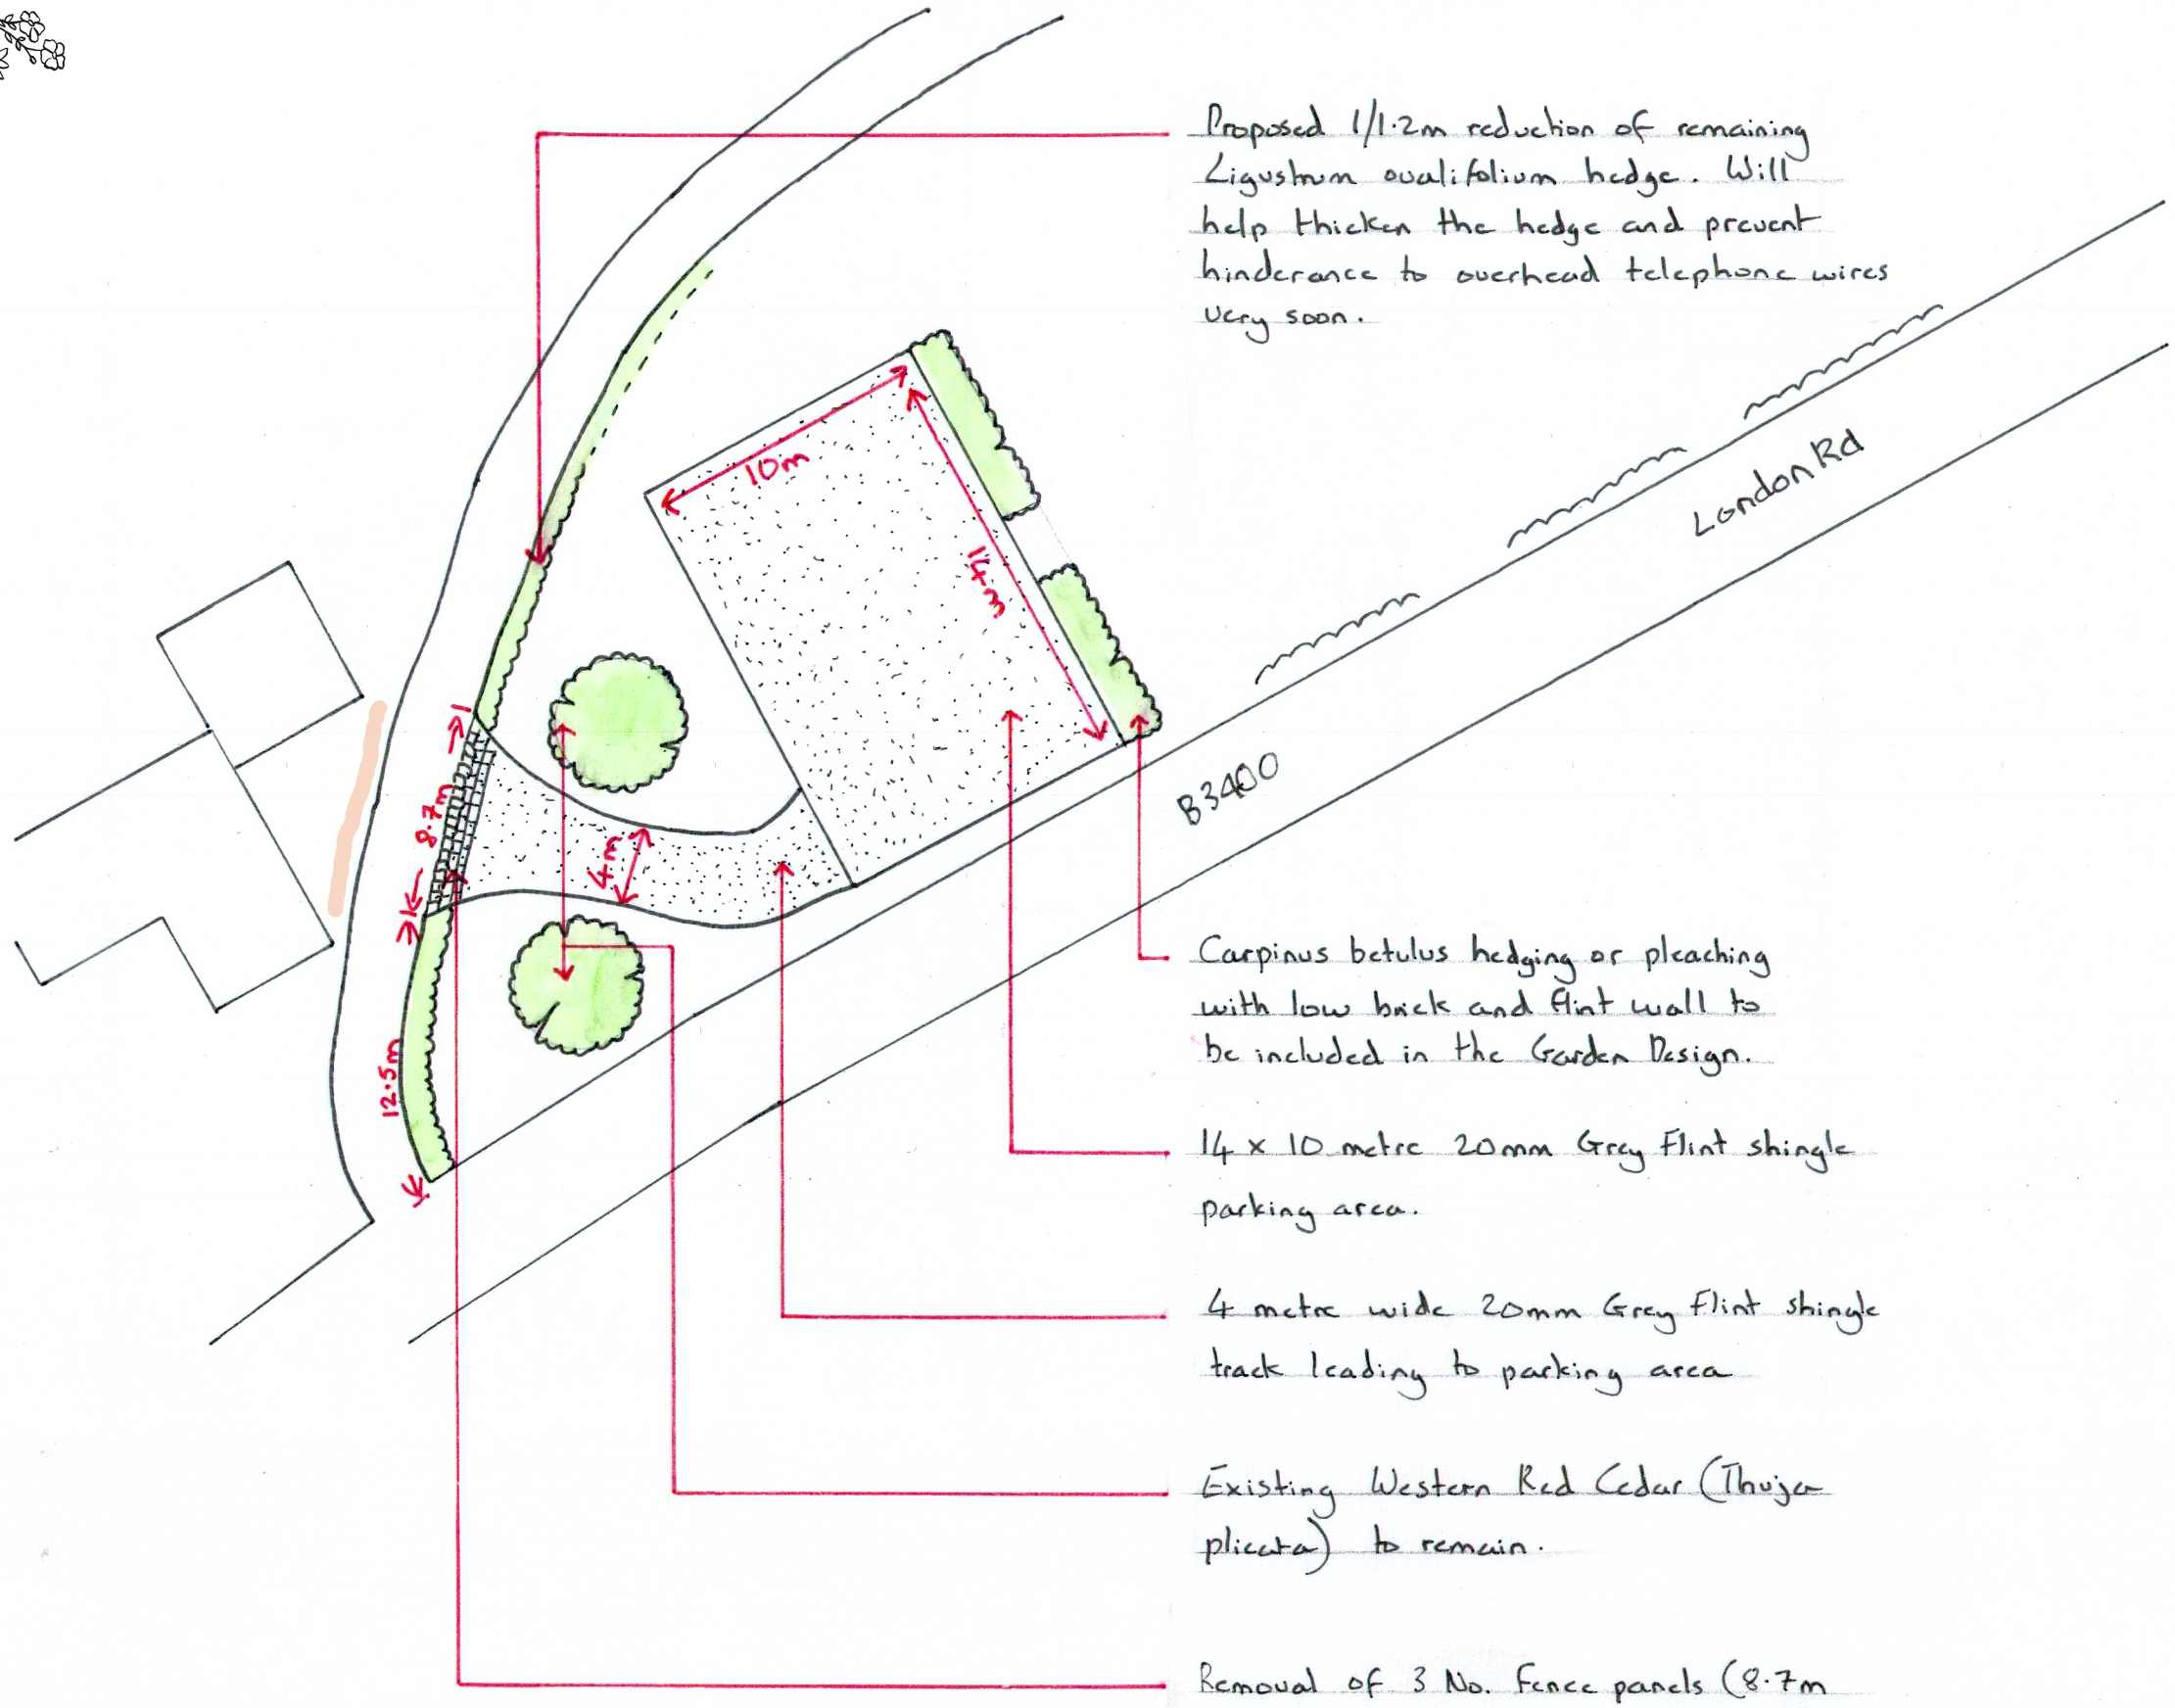

Proposed 1/1.2m reduction of remaining Ligustrum ovalifolium hedge. Will help thicken the hedge and prevent hinderance to overhead telephone wires very soon.

Carpinus betulus hedging or pleaching with low brick and flint wall to be included in the Garden Design.

14 x 10 metre 20mm Grey Flint shingle parking area.

4 metre wide 20mm Grey Flint shingle track leading to parking area

Existing Western Red Cedar (Thuja plicata) to remain.

Removal of 3 No. Fence panels (8.7m width) starting 12.5m in from the roadside York cobble bellmouth, 3 No. cobbles wide.

North

Scale 1:100