0m 5m

E-E East Elevation Proposed

1:100

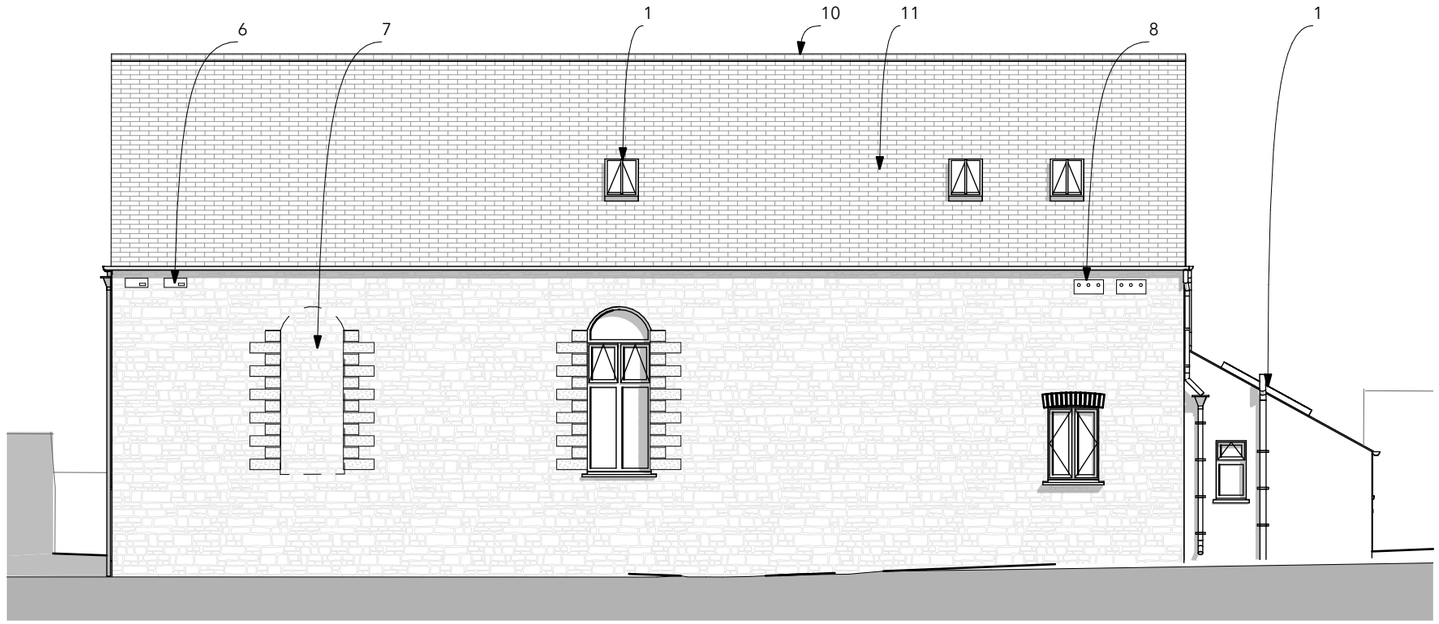

0m 5m

E-N North Elevation Proposed

1:100

Construction Risks	Maintenance/cleaning Risks	Demolition/adaptation Risks

In addition to the hazard/risks normally associated with the types of work detailed on this drawing take note of the above. It is assumed that all works on this drawing will be carried out by a competent contractor working, where appropriate, to an appropriate method statement.

Safety Health and Environmental Information Box

Disclaimer

This document and its design content is copyright ©. It shall be read in conjunction with all other associated project information including models, specifications, schedules and related consultants documents. Contractors must check all dimensions on site. Only figured dimensions are to be worked from. Discrepancies must be reported immediately to the Architect before proceeding. If in doubt ASK.

1 - New conservation rooflights
2 - New opening created
3 - New steel truss chord
4 - New external door
5 - Crevice under barge slate
6 - New Swift boxes
7 - Blocked up opening
8 - New sparrow terrace
9 - Wall-top access to loft space
10 - Ridge access tiles to loft space
11 - Bat access slate
12 - Fascia crevice

RevID	ChID	Change Name	Date
03	07	Window Quoins shown	25/09/2023
02	03	Planning Issue	11/09/2023
01			09/02/2023

Location
Methodist Church, North Tamerton, Cornwall. EX22 6RZ

Client
Mr & Mrs Heather & Frank Rowland

Layout Name
Proposed North & East Elevation

Project Number	Drawing Number
022-28	335
Revision	**Scales at A3**
03	1:100
Checked By	**Purpose of Issue**
MK	Planning

PLACE architects
people@placearchitects.co.uk
01566 772035