0m 5m

E-E East Elevation - Existing

1:100

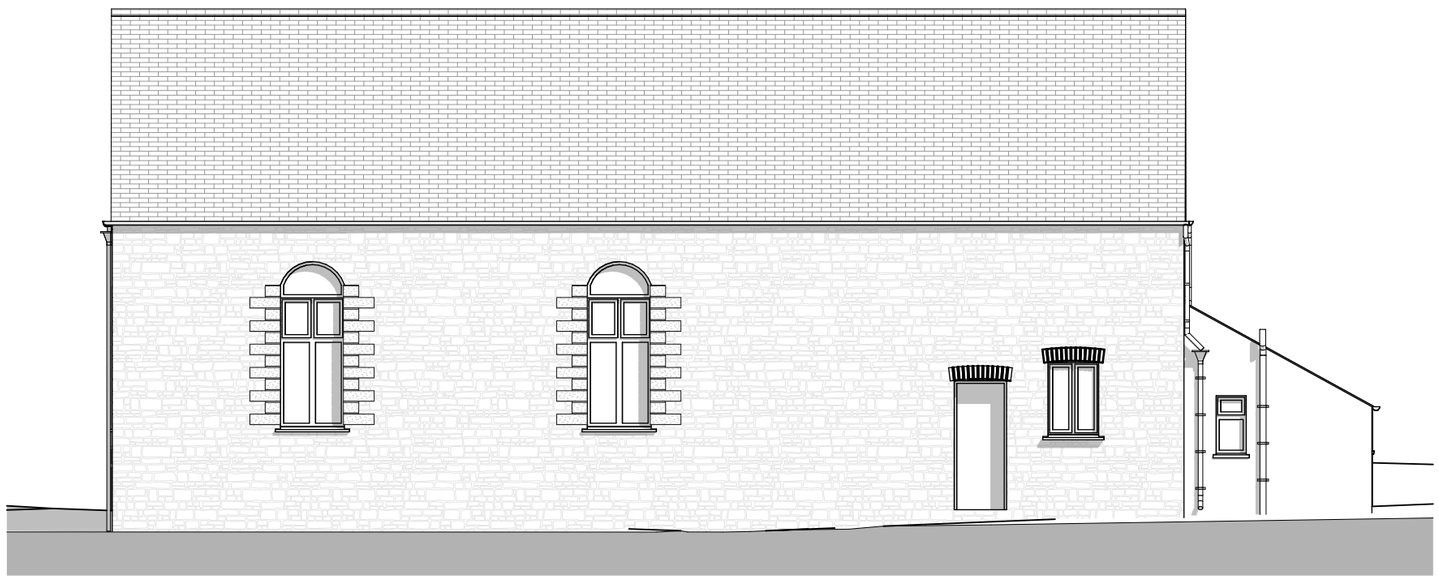

0m 5m

E-N North Elevation - Existing

1:100

Construction Risks	Maintenance/cleaning Risks	Demolition/adaptation Risks

In addition to the hazard/risks normally associated with the types of work detailed on this drawing take note of the above. It is assumed that all works on this drawing will be carried out by a competent contractor working, where appropriate, to an appropriate method statement.

Safety Health and Environmental Information Box

Disclaimer

This document and its design content is copyright ©. It shall be read in conjunction with all other associated project information including models, specifications, schedules and related consultants documents. Contractors must check all dimensions on site. Only figured dimensions are to be worked from. Discrepancies must be reported immediately to the Architect before proceeding. If in doubt ASK.

RevID	ChID	Change Name	Date
02	03	Planning Issue	11/09/2023
01			09/02/2023

Location

Methodist Church, North Tamerton, Cornwall. EX22 6RZ

Client

Mr & Mrs Heather & Frank Rowland

Layout Name

Existing North & East Elevation

Project Number	Drawing Number
022-28	330
Revision	**Scales at A3**
02	1:100
Checked By	**Purpose of Issue**
MK	Planning

PLACE architects

people@placearchitects.co.uk

01566 772035