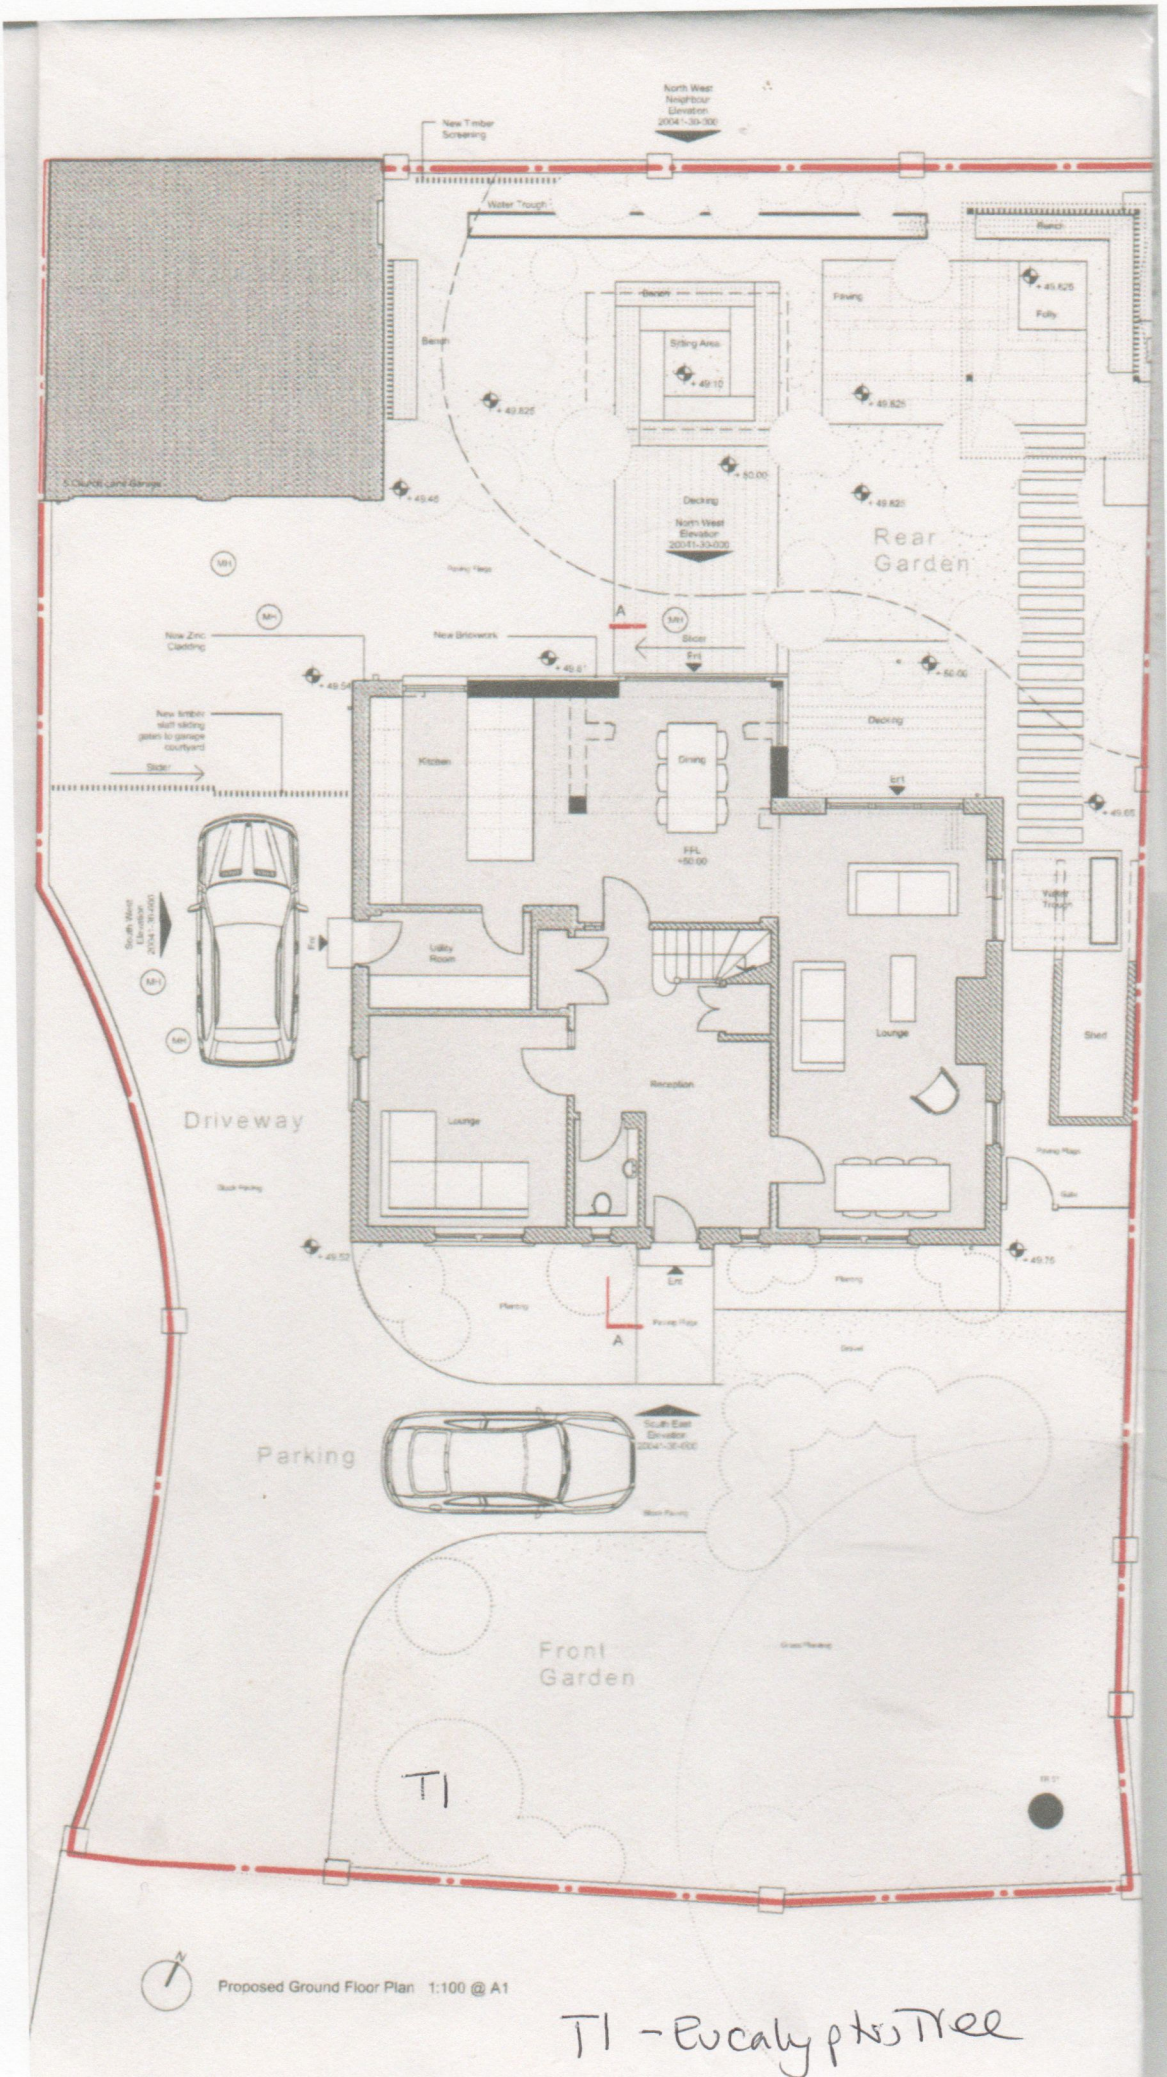

Proposed Ground Floor Plan 1:100 @ A1

T1 - Eucalyptus Tree