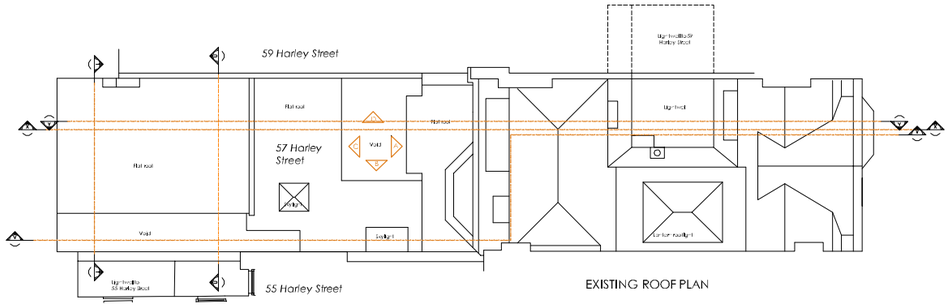

EXISTING ROOF PLAN

KEY PLAN

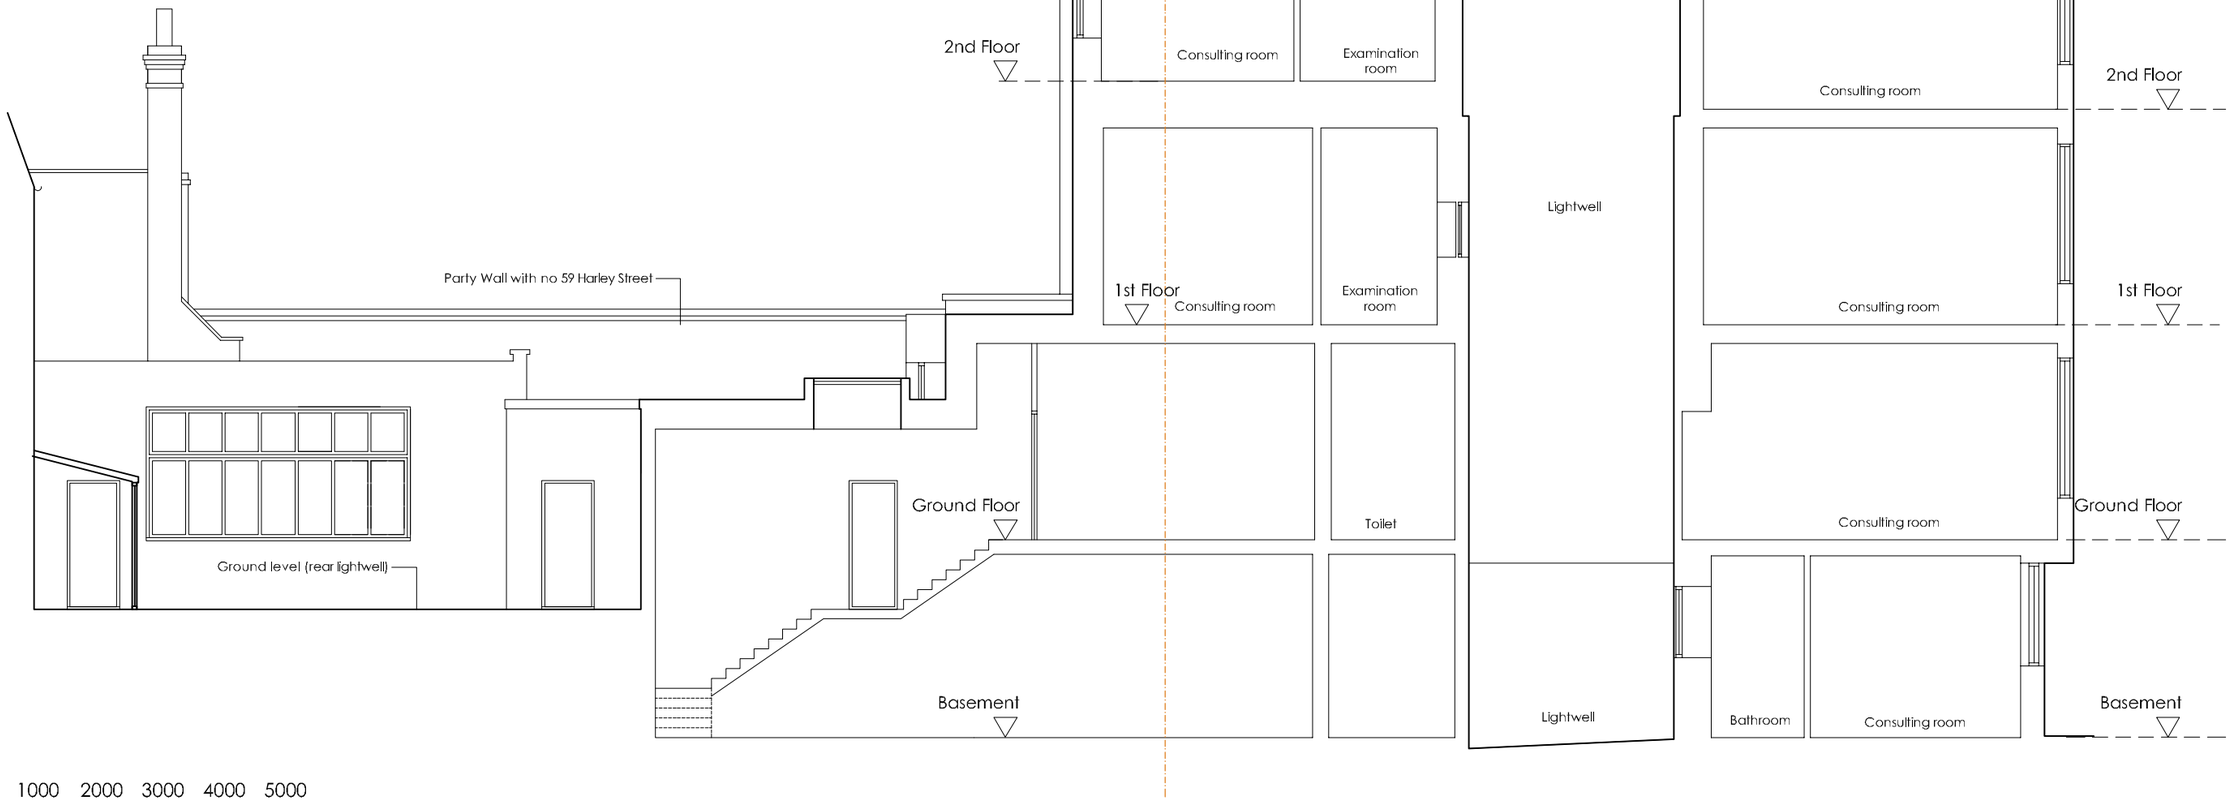

EXISTING SECTION V-V

1:100 0 1000 2000 3000 4000 5000

1:1 0 10 20 30 40 50

© Copyright Andrew Neil Associates
[redacted] Report all discrepancies to Andrew Neil Associates immediately.
All dimensions to be confirmed by the Contractor prior to commencement of the works.

Revisions

Client:	The Harley Street Hospital
Project:	57 Harley Street London W1 Proposed Rear Extension
Drawing:	Existing Section V-V
Date:	June 2022
Project no.	22/05
Scale:	1:100 @ A3
Drawing No.	PL-608

ANDREW NEIL ASSOCIATES LTD
CHARTERED ARCHITECTS AND DESIGNERS
[redacted]