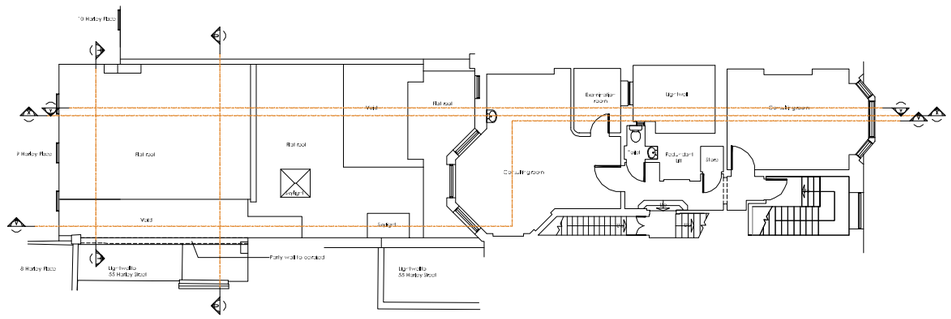


KEY PLAN

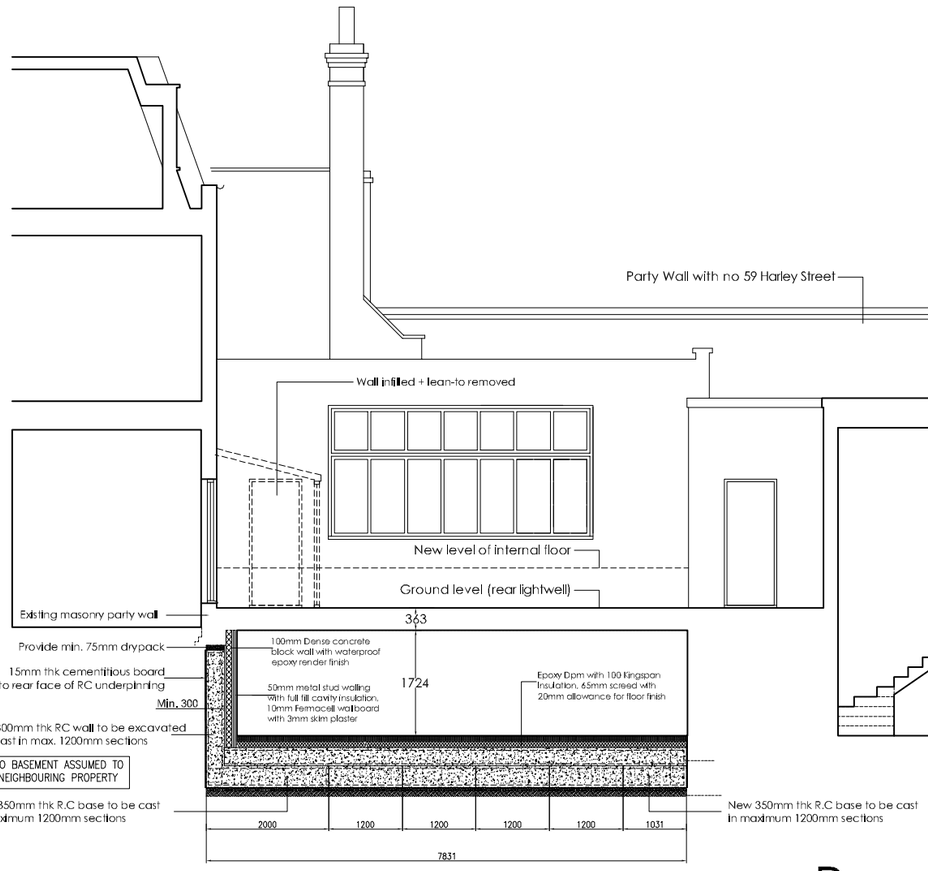


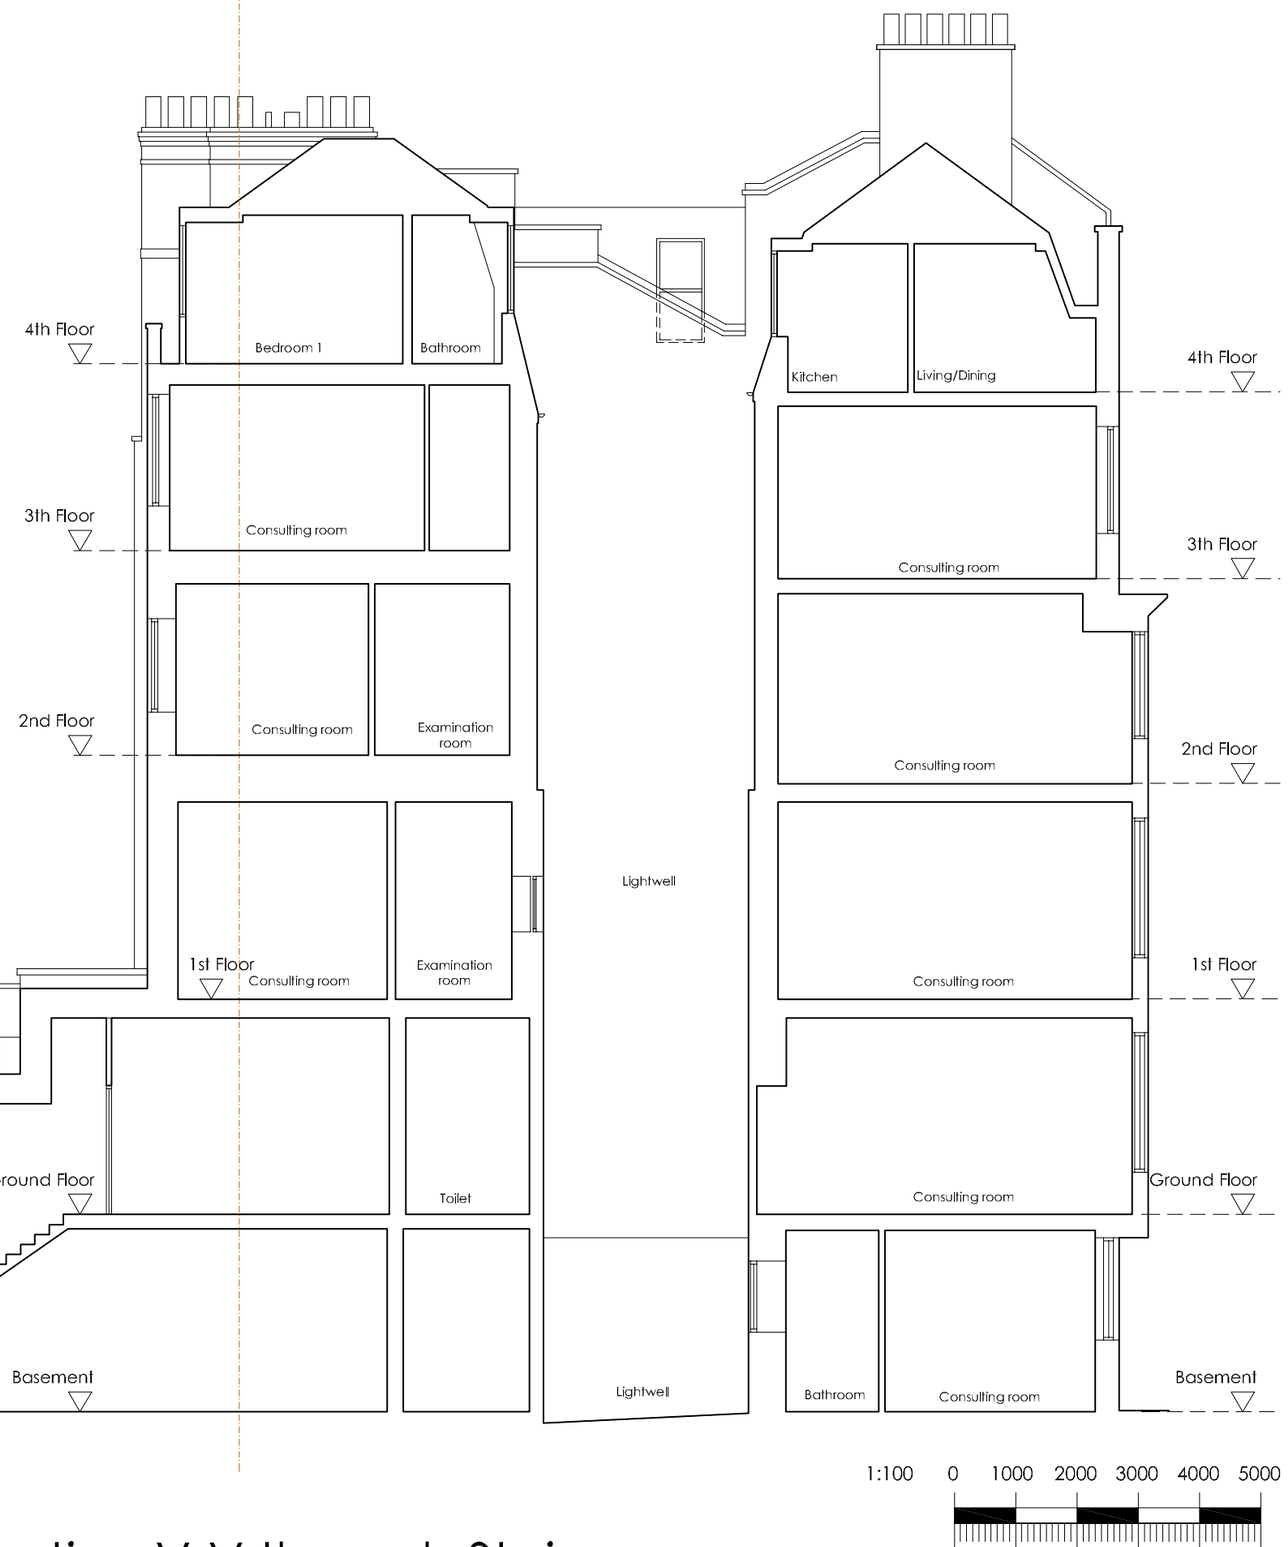


1:100 0 1000 2000 3000 4000 5000

1:1 0 10 20 30 40 50

# Proposed Section V-V through Staircase

© Copyright Andrew Neil Associates
Report all discrepancies to Andrew Neil Associates immediately.
All dimensions to be confirmed by the Contractor prior to commencement of the works.

Revisions

| | |
|---|---|
| Client: The Harley Street Hospital | Drawing: Proposed Section V-V through Staircase |
| Project: 57 Harley Street London W1 Proposed Basement Extension | Date: April 2022 |
| | Project No: 22/06 |
| | Scale: 1:50 @ A3 |
| | Drawing No: PL-716 |

ANDREW NEIL ASSOCIATES LTD
CHARTERED ARCHITECTS AND DESIGNERS
57 HARLEY STREET LONDON W1G 8QJ
Telephone 07434 740888 website www.andrewneil.co.uk
e-mail andrew@andrewneil.co.uk