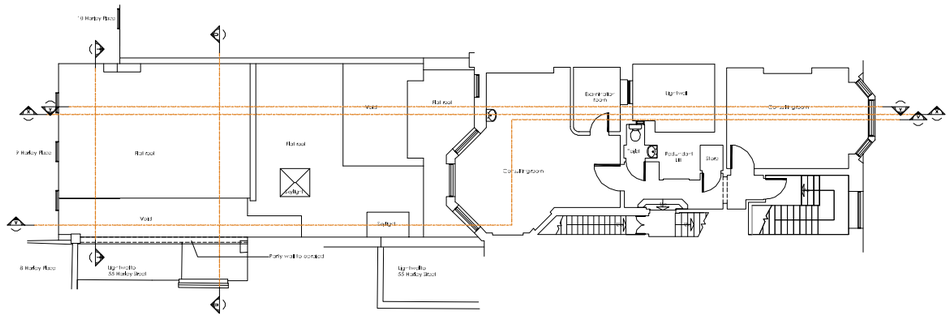

KEY PLAN

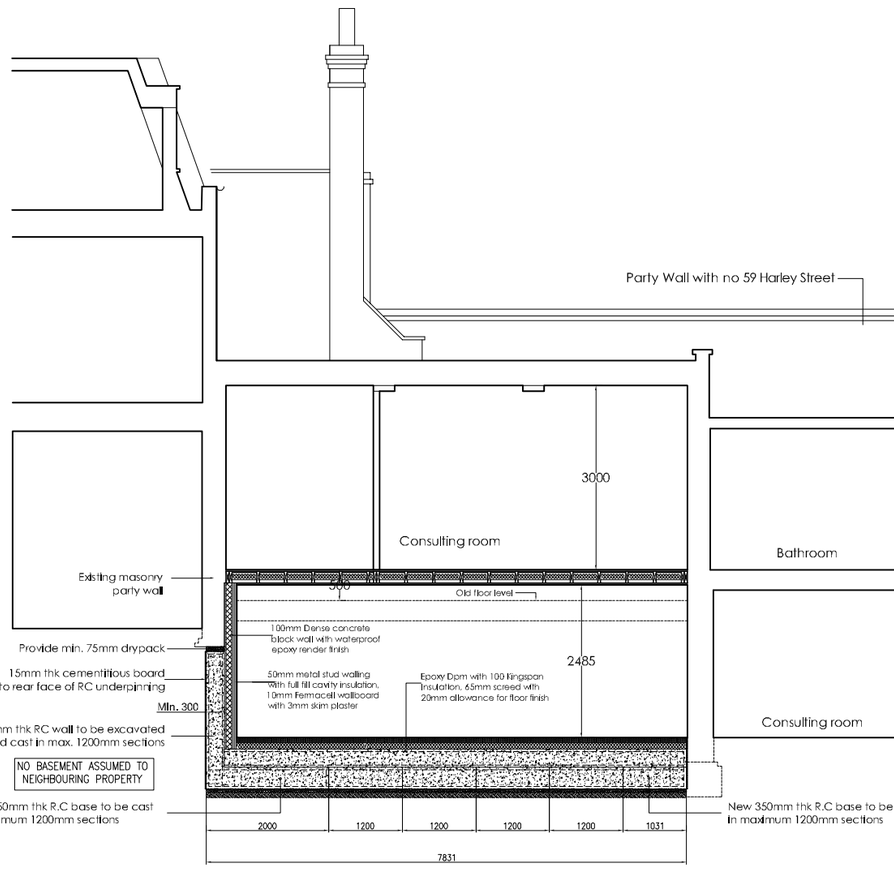

Proposed Section X-X

1:100 0 1000 2000 3000 4000 5000

1:1 0 10 20 30 40 50

© Copyright Andrew Neil Associates
[redacted] Report all discrepancies to Andrew Neil Associates immediately.
All dimensions to be confirmed by the Contractor prior to commencement of the works.

Revisions		

Client: The Harley Street Hospital	Drawing: Proposed Section X-X	ANDREW NEIL ASSOCIATES LTD CHARTERED ARCHITECTS AND DESIGNERS [redacted]
Project: 57 Harley Street London W1 Proposed Basement Extension	Date: April 2022	Project no: 22/05
	Scale: 1:50 @ A3	Drawing No: PL-714