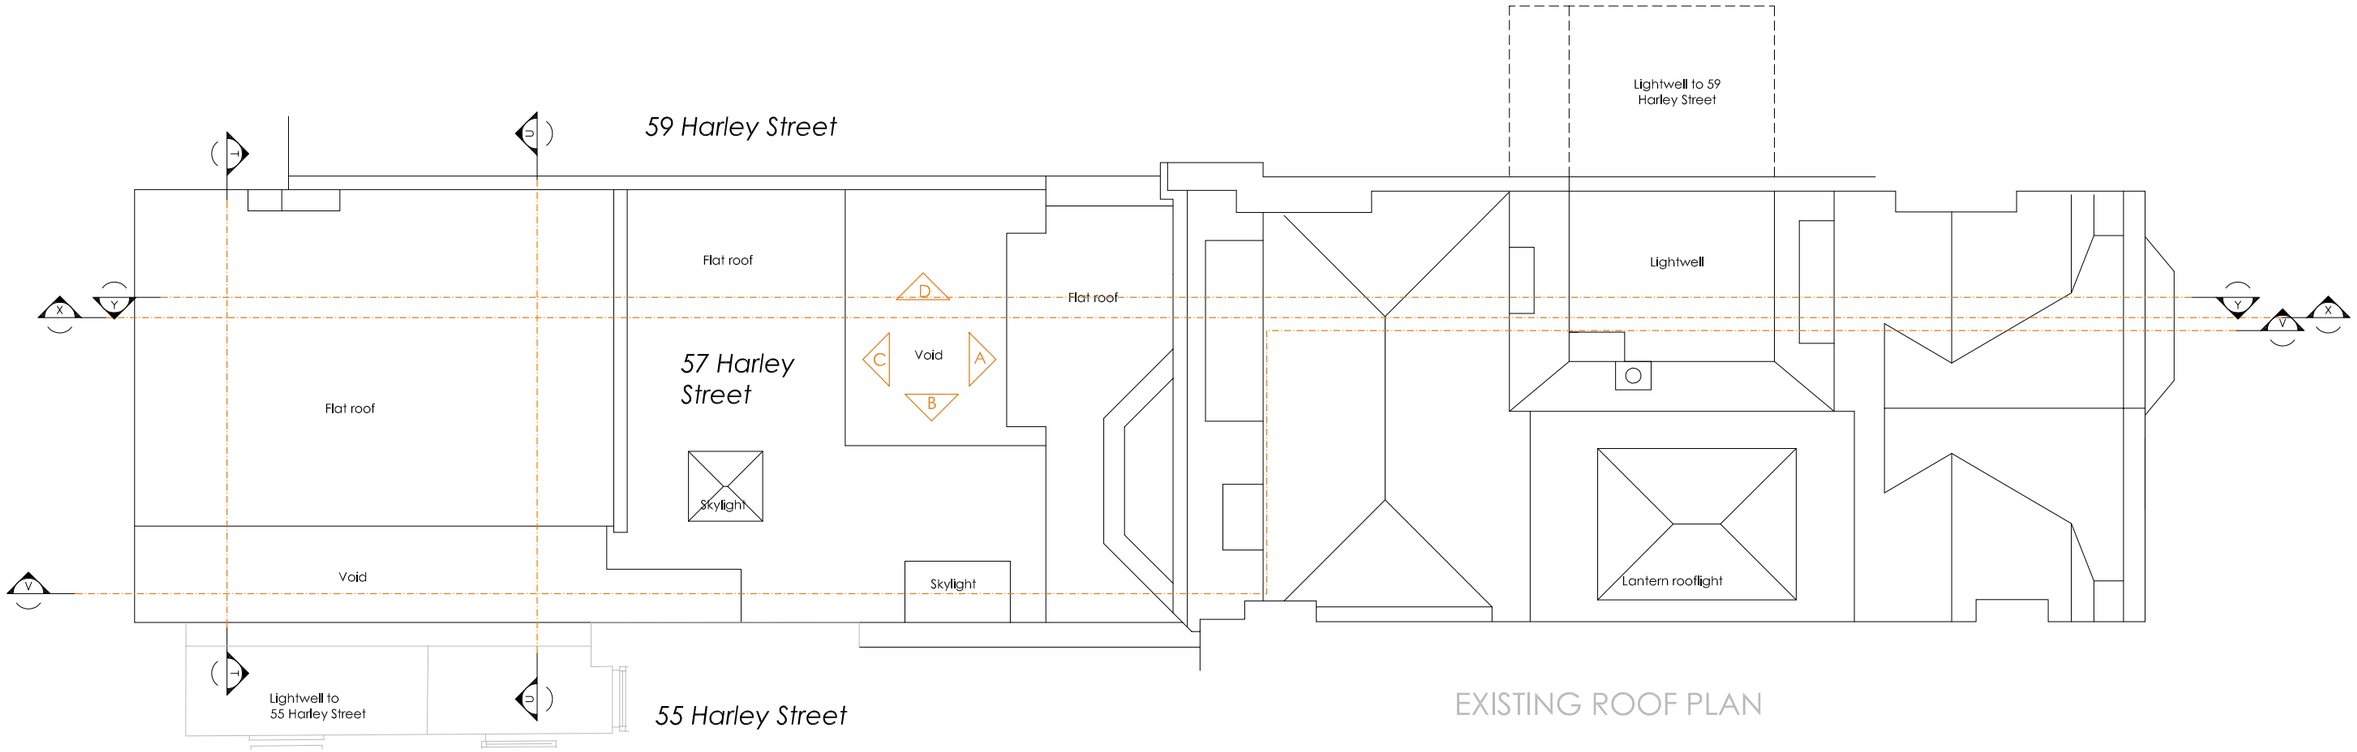

EXISTING ROOF PLAN

1:100 0 1000 2000 3000 4000 5000

1:1 0 10 20 30 40 50

© Copyright Andrew Neil Associates
Report all discrepancies to Andrew Neil Associates immediately.
All dimensions to be confirmed by the Contractor prior to commencement of the works.

Revisions

Client: The Harley Street Hospital

Drawing: Existing Roof Plan

Project: 57 Harley Street London W1
Proposed Rear Extension

Date: June 2022

Project no: 22/05

Scale: 1:100 @ A3

Drawing no: PL-604

ANDREW NEIL ASSOCIATES LTD
CHARTERED ARCHITECTS AND DESIGNERS
STADIUM STATION ROAD GILLING EAST YORK YO62 4JL
Telephone 01439 770088 website www.andrewneil.net
e-mail info@andrewneil.net