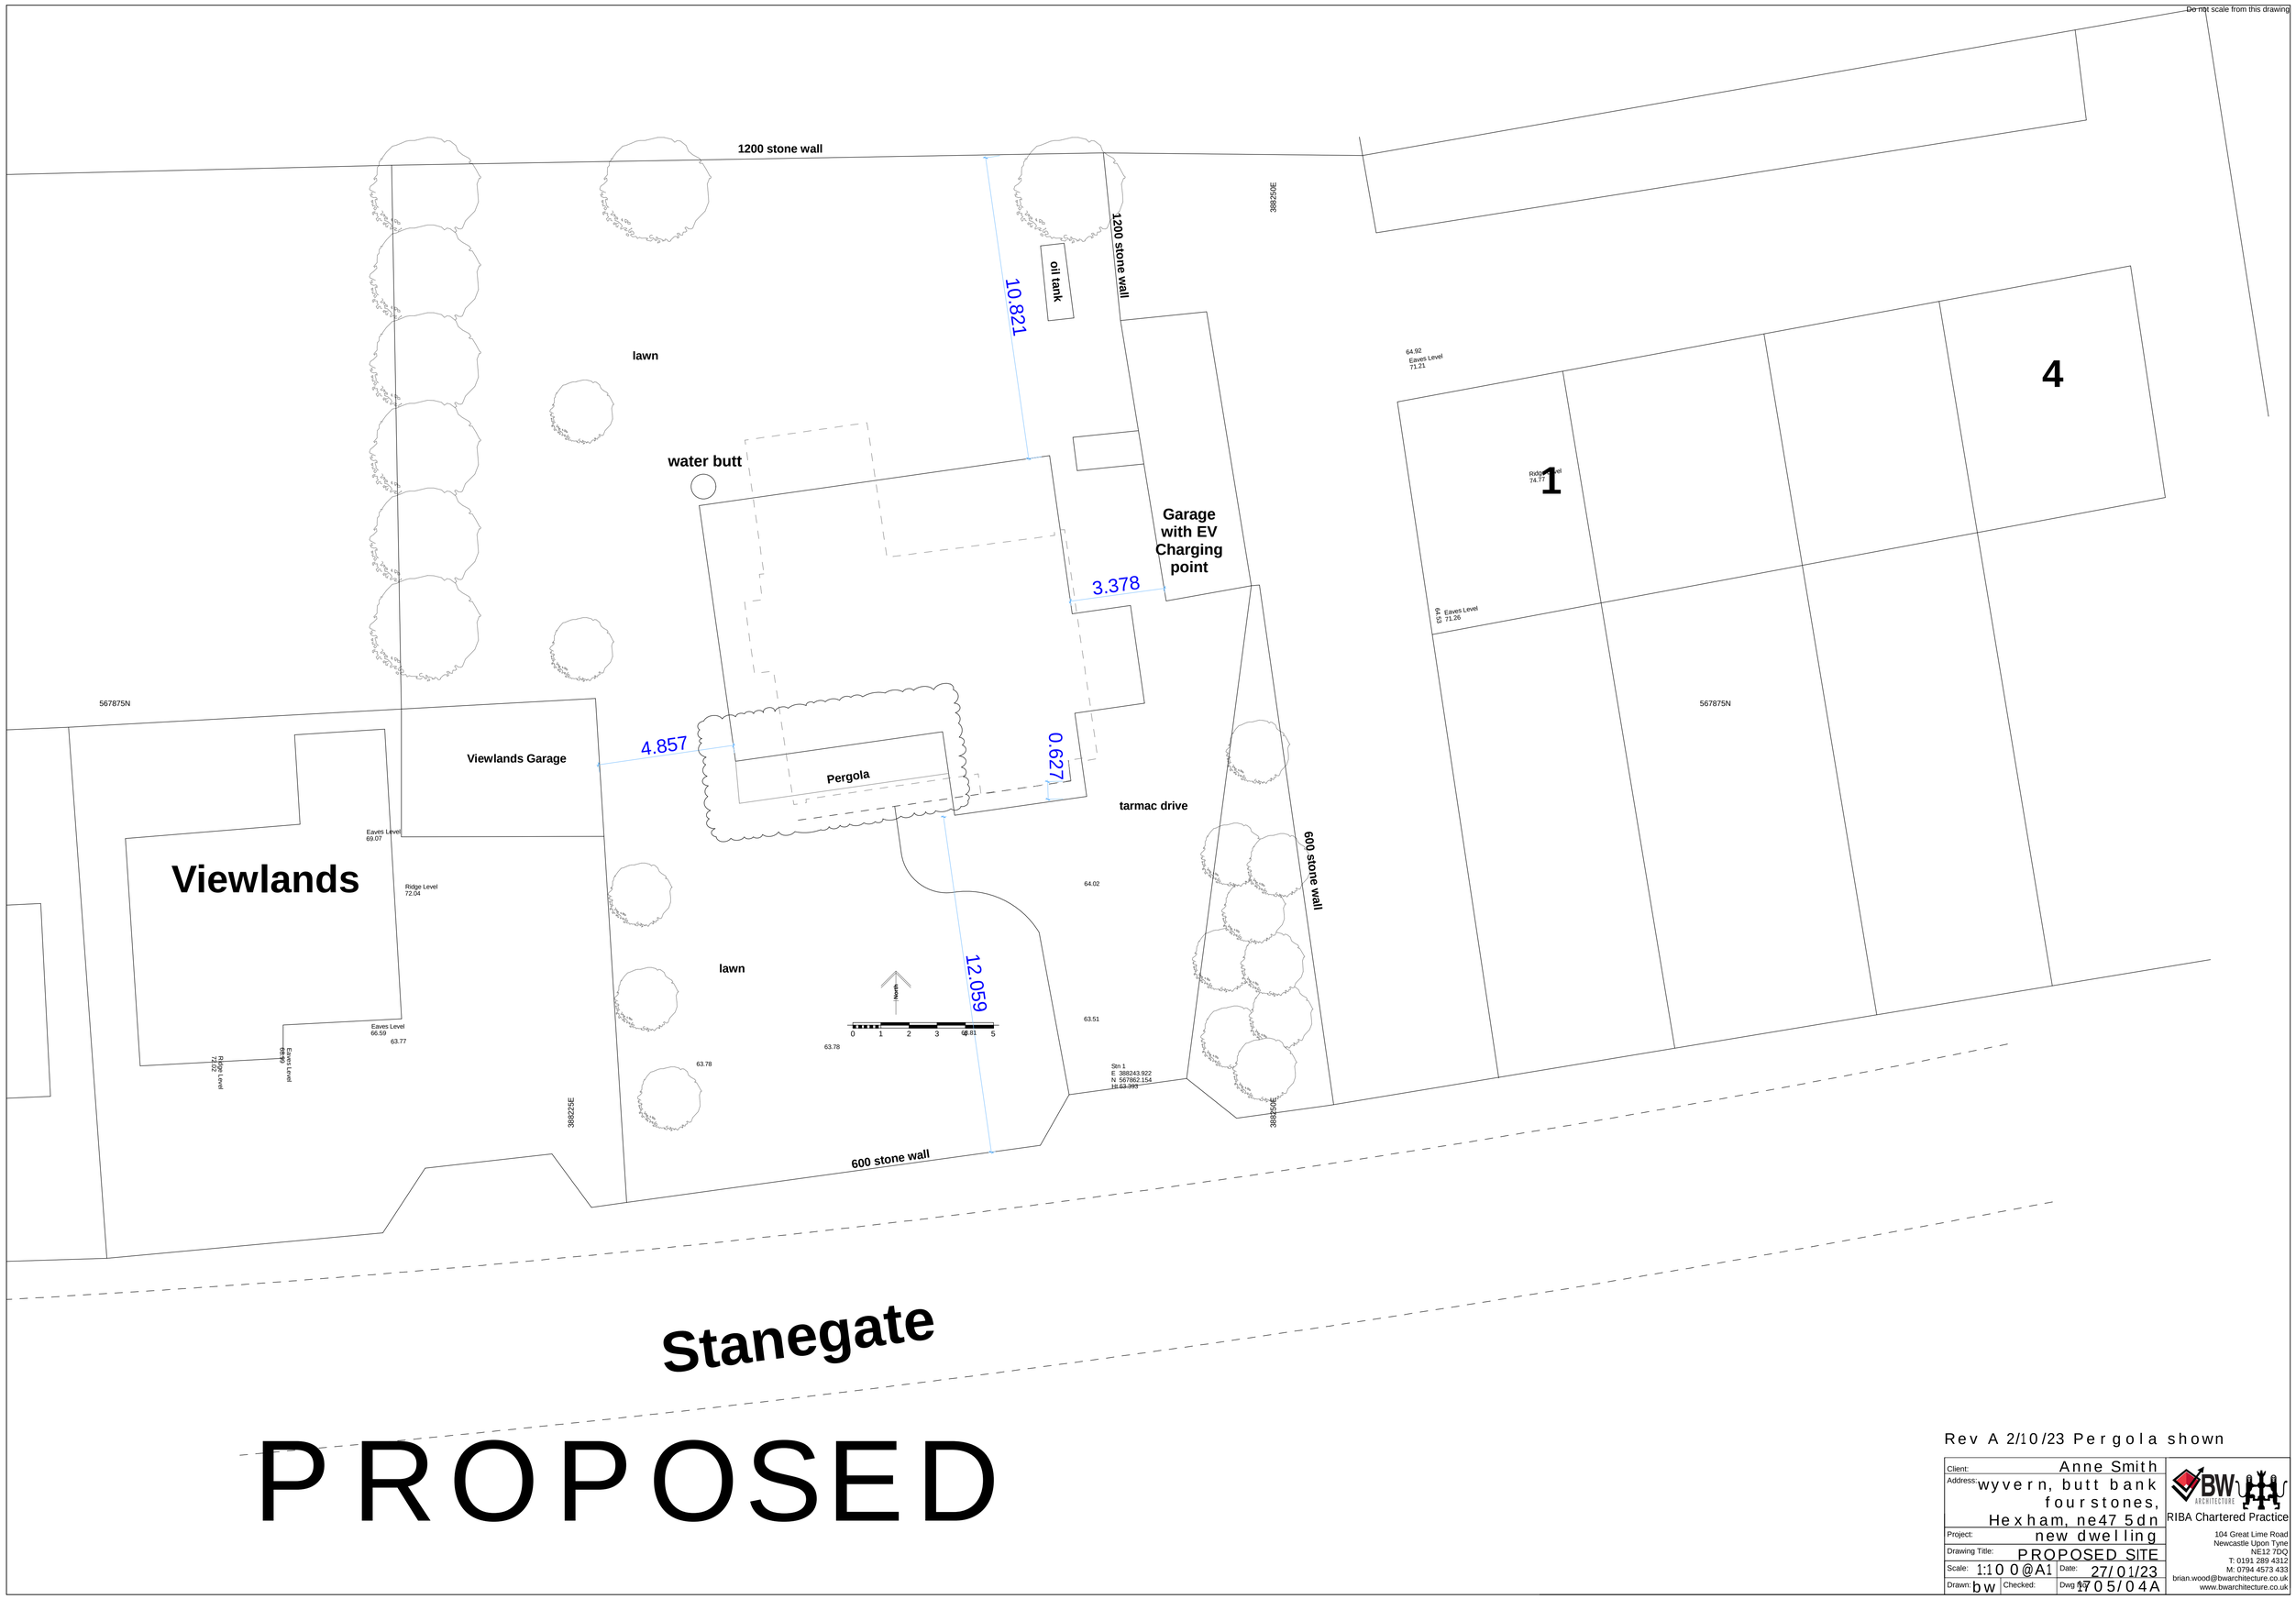

Rev A 2/10/23 Pergola shown

Client:	Anne Smith
Address:	wyvern, butt bank fourstones, Hexham, ne47 5dn
Project:	new dwelling
Drawing Title:	PROPOSED SITE
Scale:	1:100@A1
Date:	27/01/23
Drawn:	bw
Checked:	
Dwg No:	1705/04A

BW ARCHITECTURE
RIBA Chartered Practice
104 Great Lime Road
Newcastle Upon Tyne
NE12 7DQ
T: 0191 289 4312
M: 0794 4573 433
brian.wood@bwarchitecture.co.uk
www.bwarchitecture.co.uk