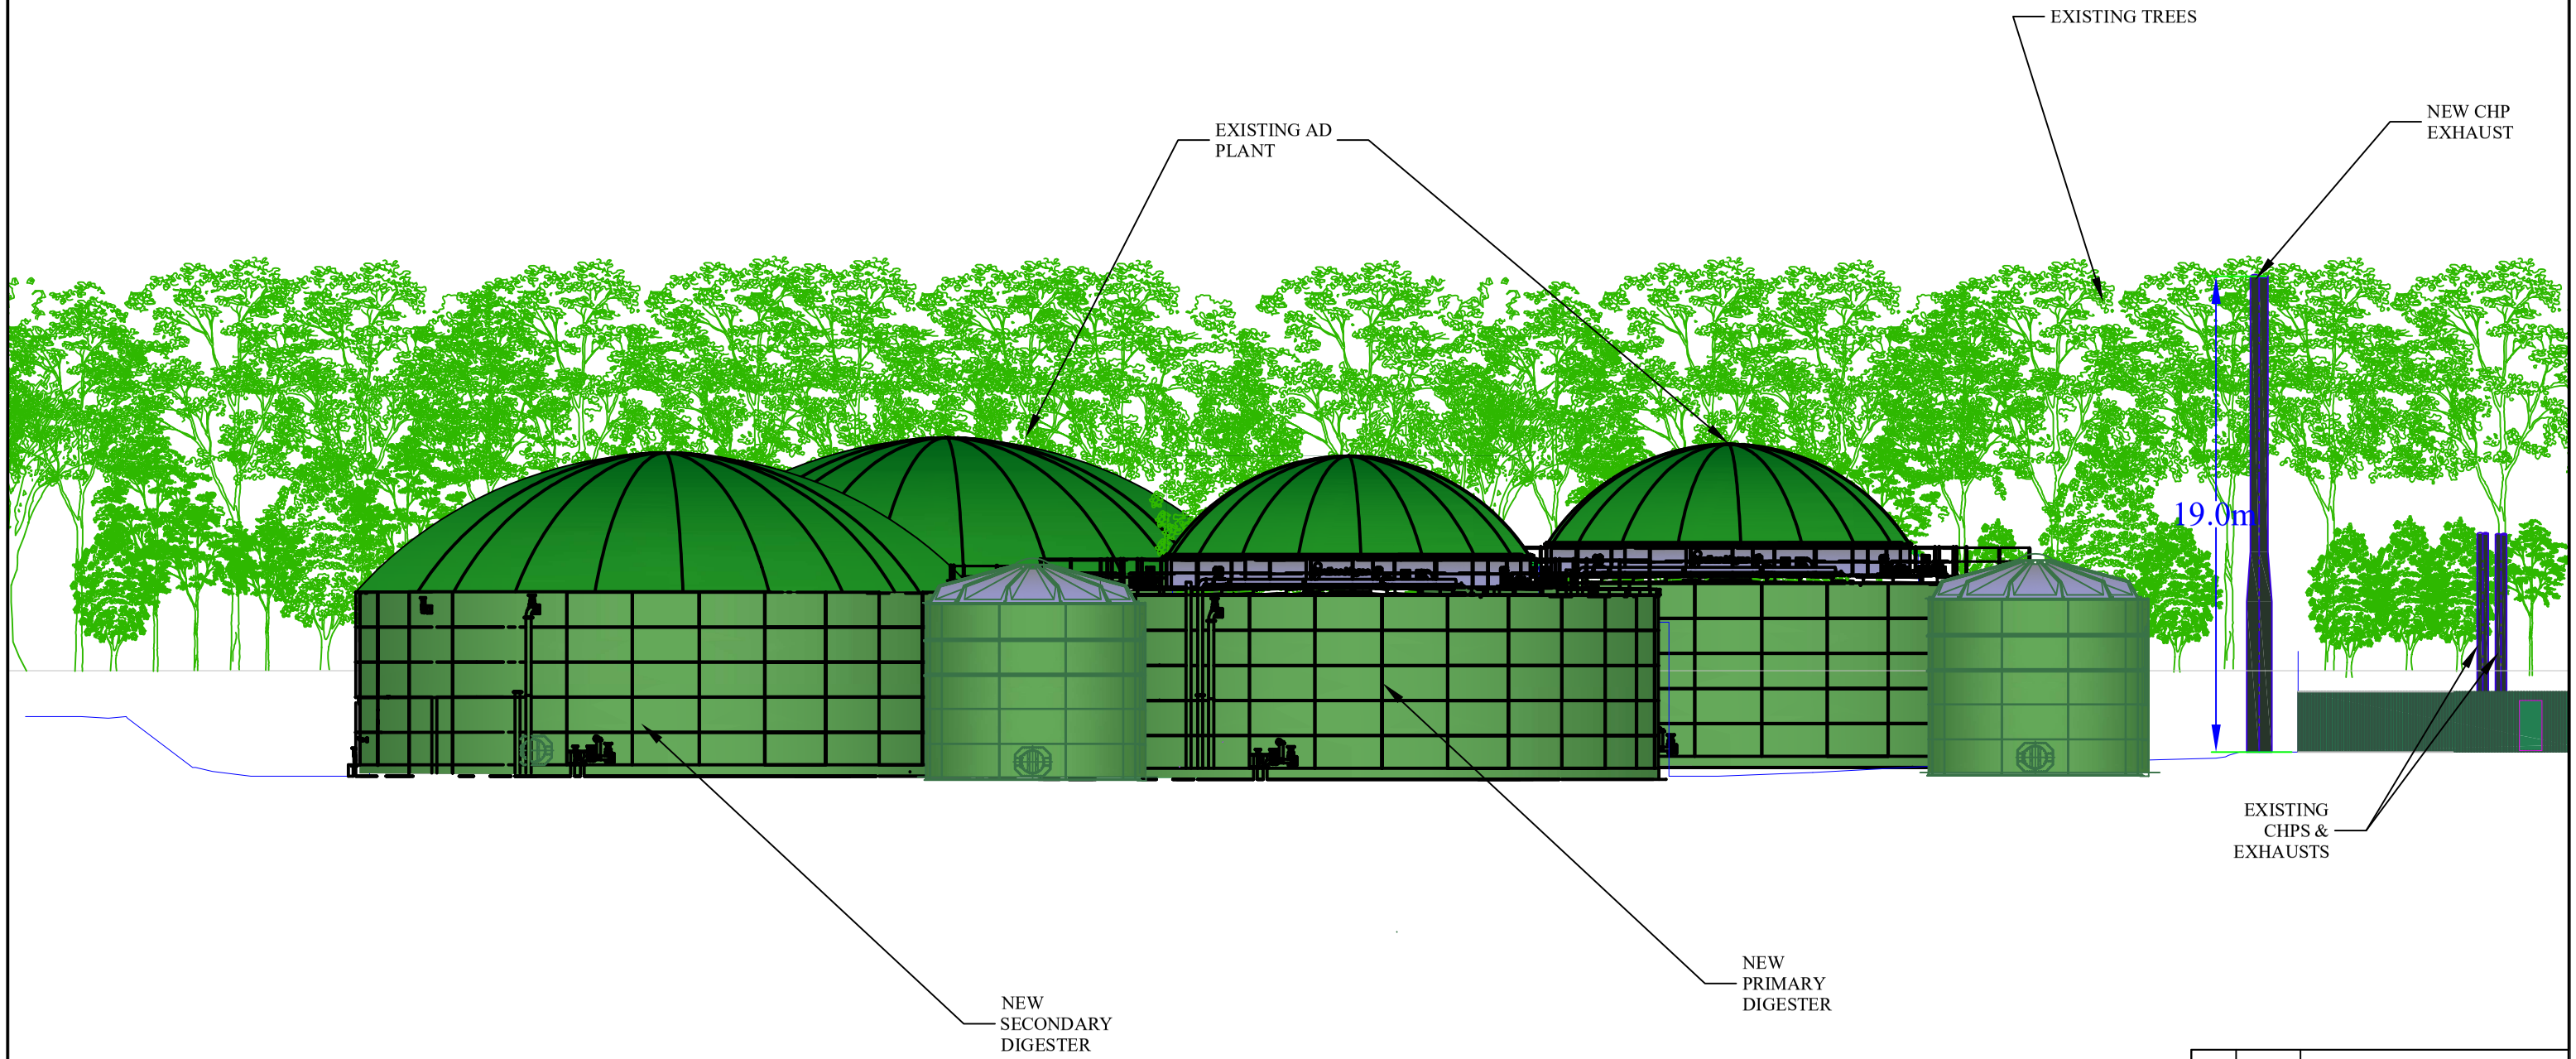

REVN	DATE	AMENDMENT

J P C E Limited

CLIENT
BRYN POWER Ltd
GELLIARGWELLT FARM
GELLIGAER ROAD
GELLIGAER
CAERPHILLY
CF82 8PY

JOHN PERKINS
CONSULTING ENGINEER
Bronhaul,
Abernant Road
Aberdare CF44 0PY
Tel 07889 644649
e-mail jpce@hotmail.co.uk

DRAWING TITLE & SCHEME

PROPOSED AMENDED SITE LAYOUT FOR THE NEW ANAEROBIC DIGESTION FACILITY AT GELLIARGWELLT FARM, NELSON

SOUTH WEST FACING ELEVATION (FROM PLATEAU LEVEL)

Drawing Number		Drawn By :
BPL-AD-PA-2023-012		B M JONES
Date : AUG 2023	Scale 1:250@A3	Checked : J PERKINS