A0

Existing North Elevation @ 1:100

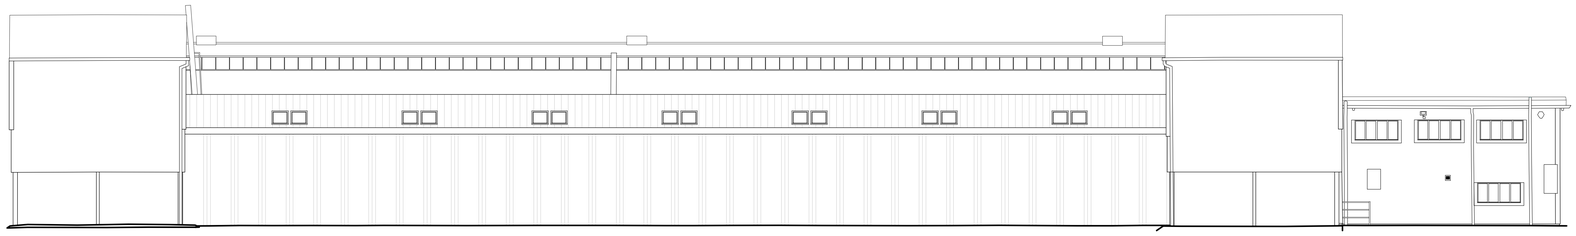

Existing East Elevation @ 1:100

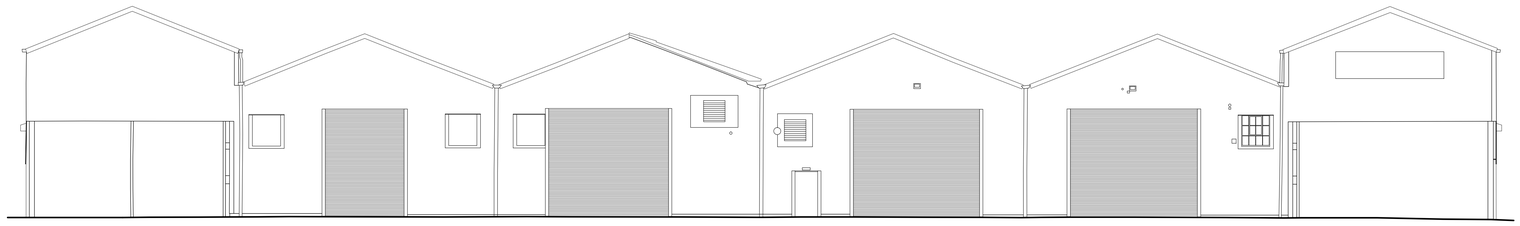

Existing South Elevation @ 1:100

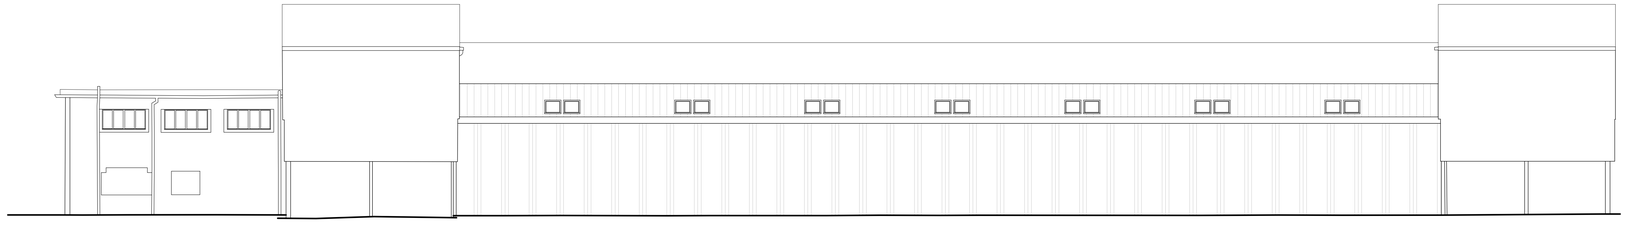

Existing West Elevation @ 1:100

SCALE BAR 1:100

Under no circumstances are drawings to be scaled from.
Contact IDD regarding any queries.
This drawing is copyright, all rights reserved.

REVISIONS

#	Date	Description

#	Date	Description

inspired design & development ltd
Design Studio
27 Evan St.
Stonehaven
AB39 2EQ
Tel. 01569 764183
mail@idd-ltd.co.uk
RICS

Client: Deeside Timber Frame Ltd

Project: Bandeath Facility, Stirling - Factory Extension

Drawing Title: Existing Elevations - Site Sections and Heights

Drawn by:	AS
Checked by:	
Scale:	As Shown
Date:	19-02-2023

Ref: 115-2022

Dwg No: P03 Rev: -

Planning