A0

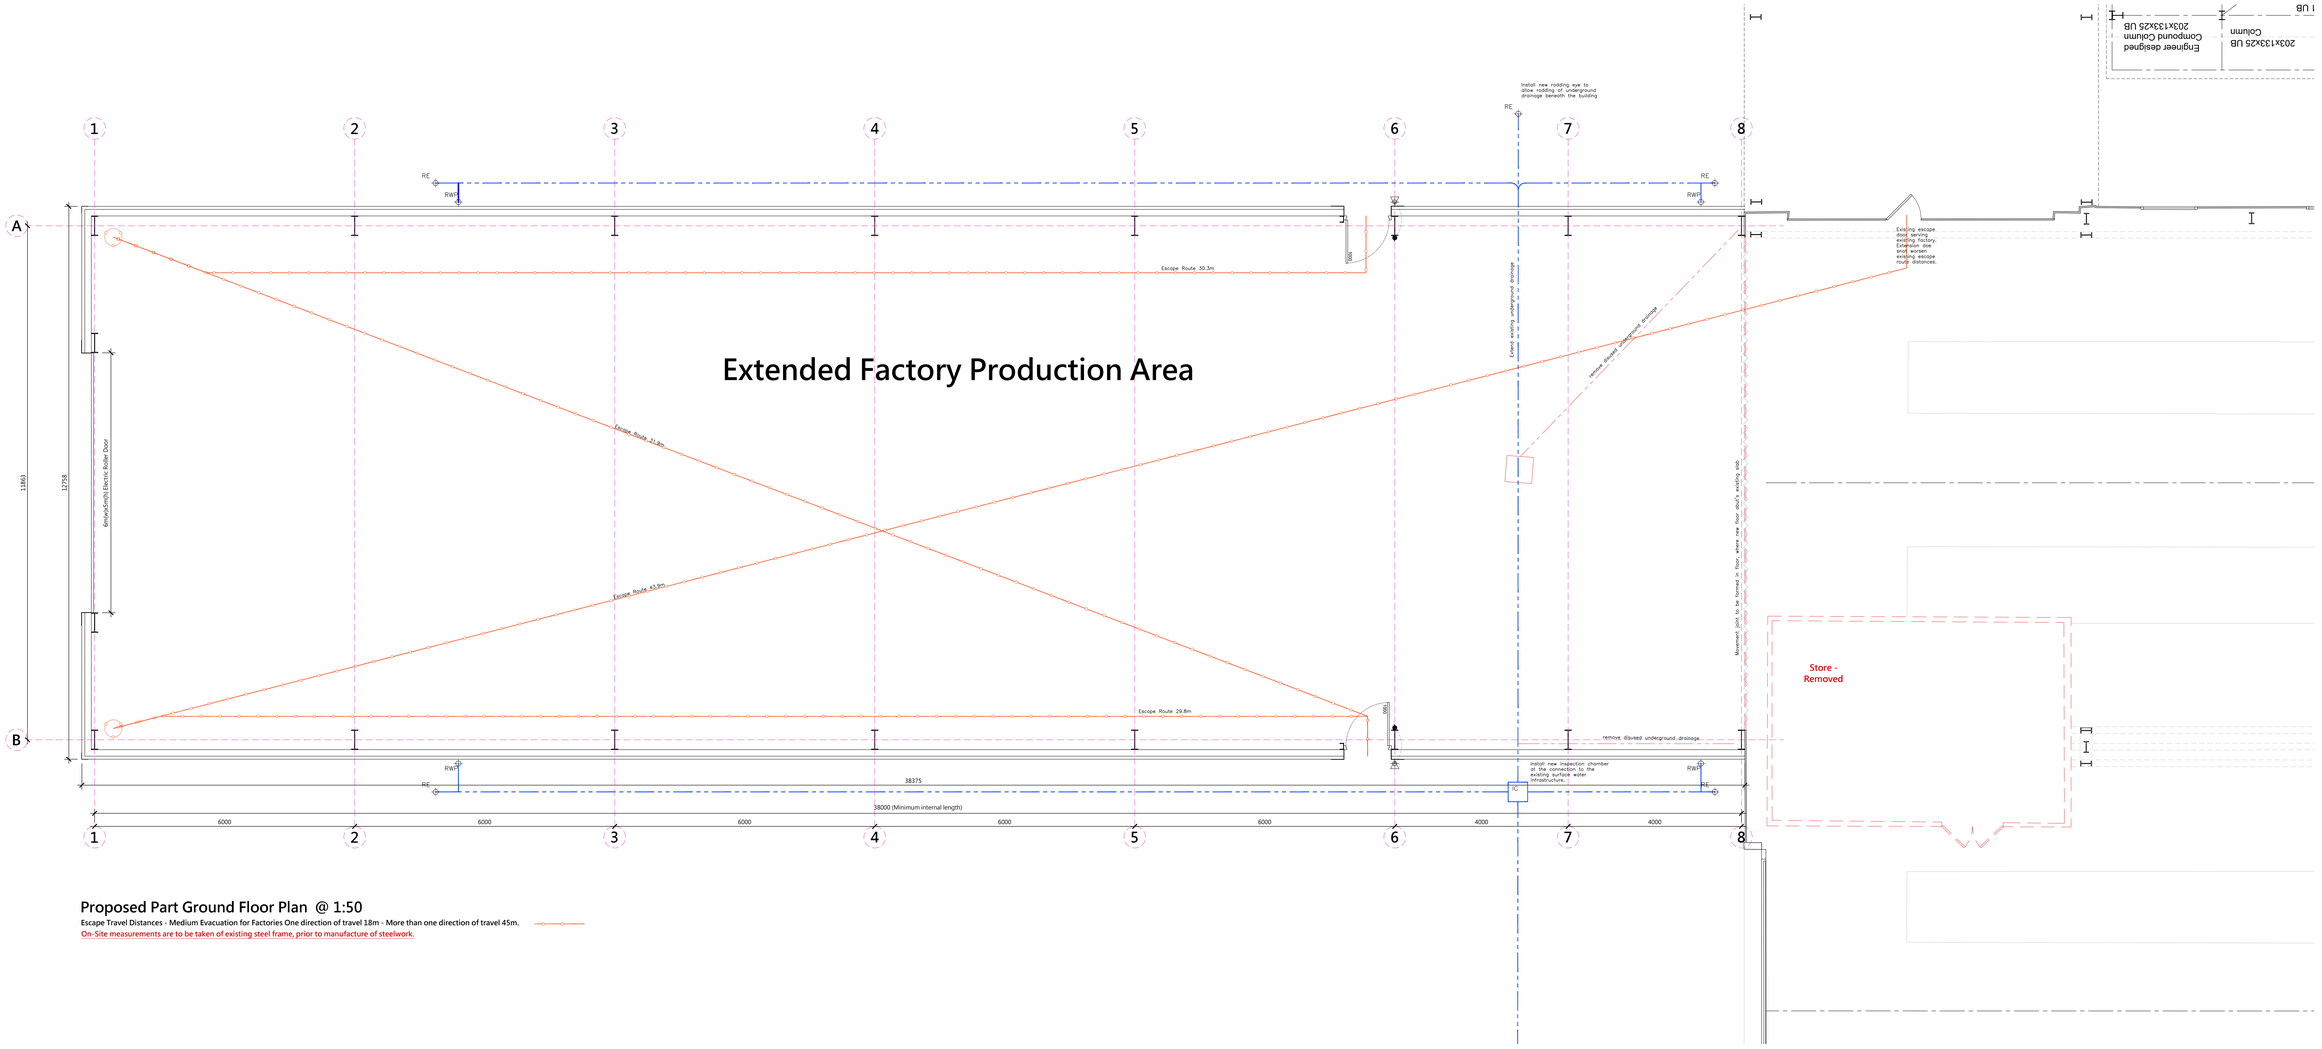

Proposed Part Ground Floor Plan @ 1:50

Escape Travel Distances - Medium Evacuation for Factories One direction of travel 18m - More than one direction of travel 45m.

On-Site measurements are to be taken of existing steel frame, prior to manufacture of steelwork.

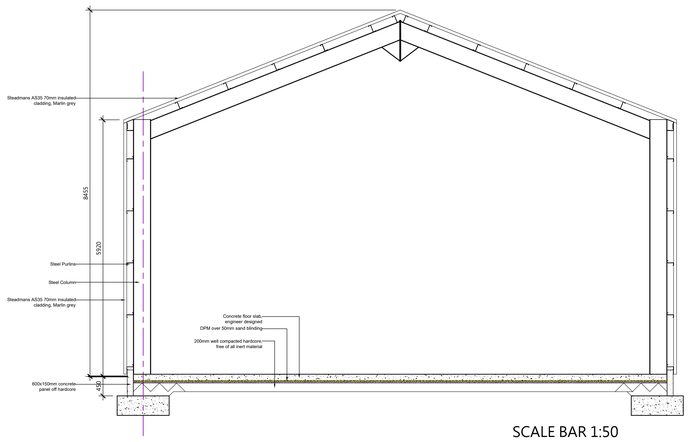

GRID LINE 2 SECTION @ 1:50

On-Site measurements are to be taken of existing steel frame, prior to manufacture of steelwork.

SCALE BAR 1:50

0 1 2 3 4 5 10

REVISIONS

#	Date	Description

inspired design & development ltd
Design Studio
27 Evan St.
Stonehaven
AB39 2EQ
Tel: 01569 764183
mail@idd-ltd.co.uk
RICS

Client: Deeside Timber Frame Ltd

Project: Bandeath Facility, Stirling - Factory Extension

Drawing Title: Proposed Part Floor Plan and Section

Drawn by:	AS
Checked by:	
Scale:	As Shown
Date:	20-09-23

Ref: 115-2022

Dwg No: P04 Rev: -

Planning

Under no circumstances are drawings to be scaled from.
Contact IDD regarding any queries.
This drawing is copyright, all rights reserved.