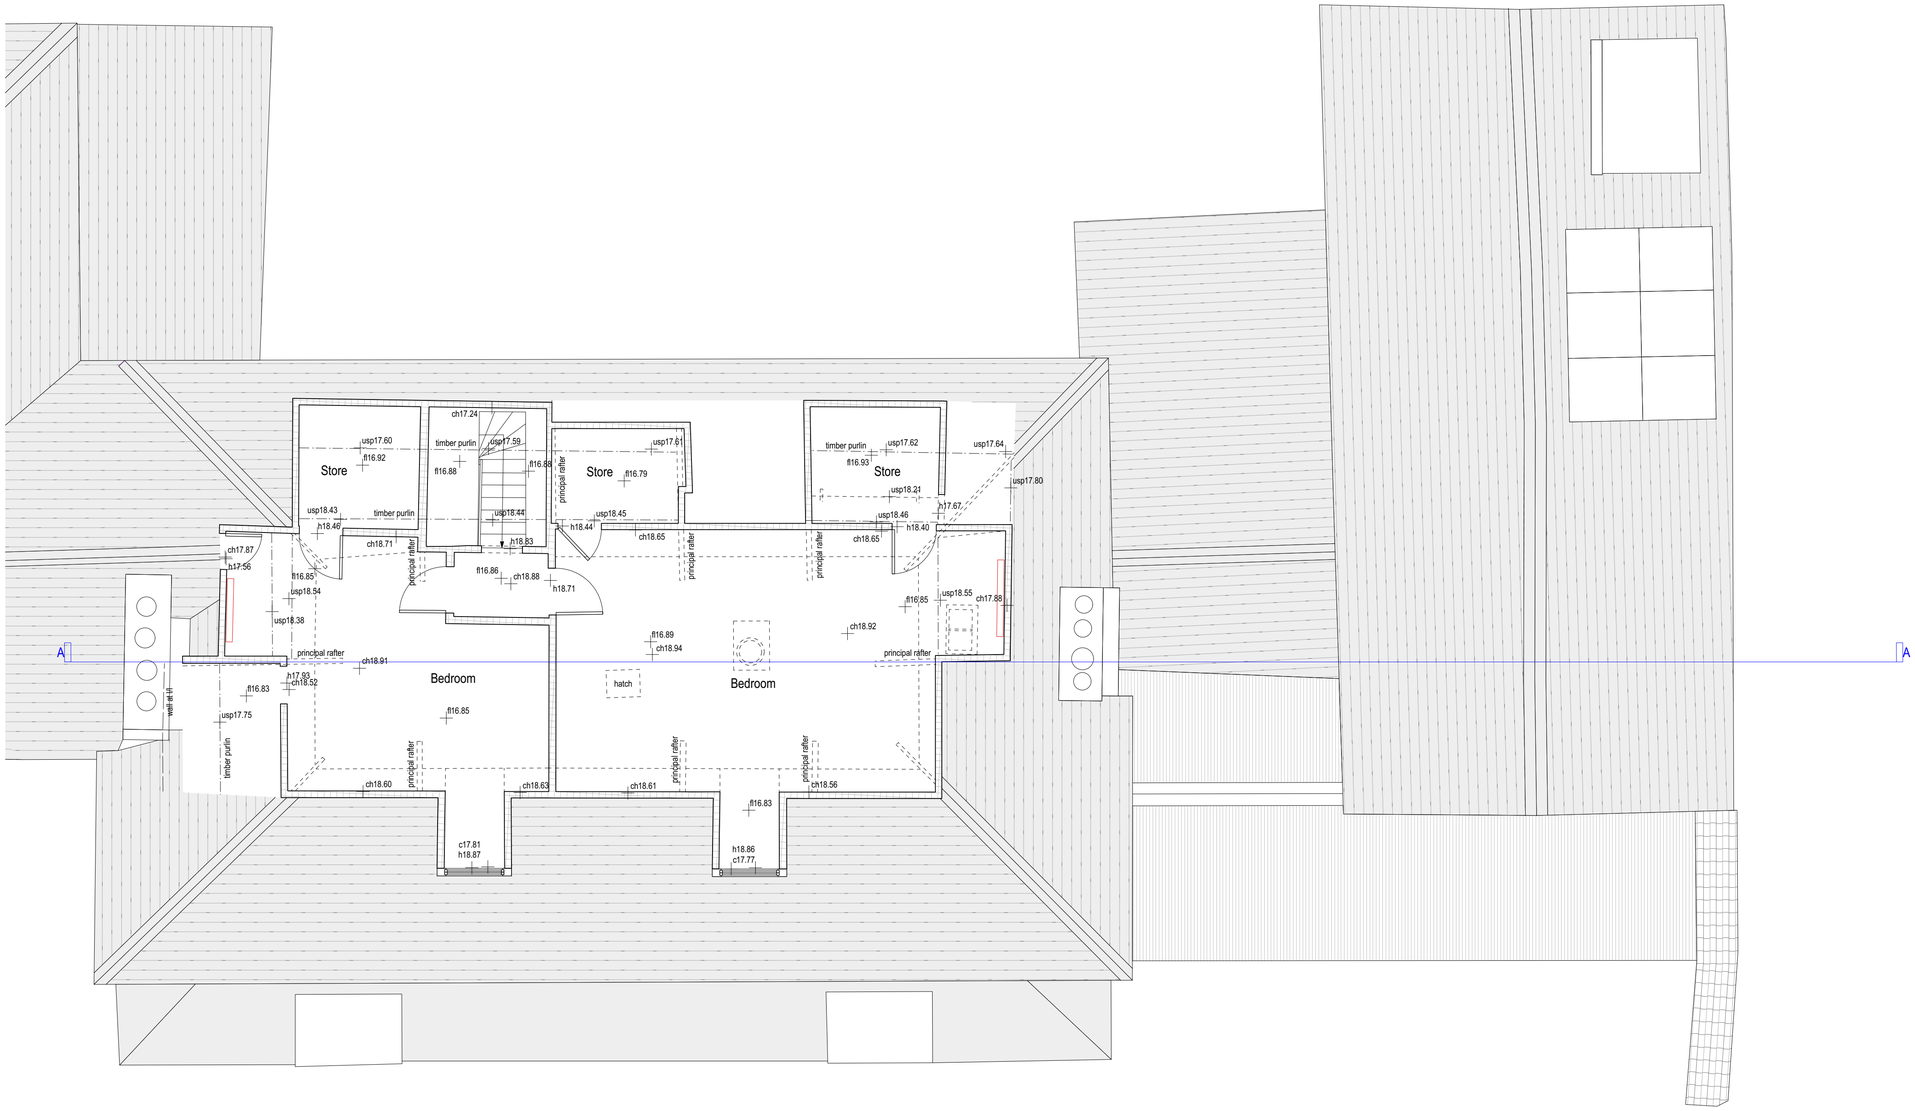

0 1 2 3 4 5 6 7 8 9 10

Metres

key

c	cill height
h	head height
s/h	structural head height
fl	floor level
ch	underside of ceiling level
usp	underside of purlin level
usb	underside of beam level
usj	underside of joist level
l/l	low level
h/l	high level
rwp	rain water pipe
vp	vent pipe
	radiator
	electricity distribution box
	masonry wall
	stud wall

Check all dimensions on site
Features shown on this survey may not delineate legal boundaries
Survey aligned to magnetic north
Contours set at 0.5m intervals
Grid set to 20m intervals
Datum 10.000m set to STB
© 2022 Quadrant surveys Ltd

quadrant
Measured Building Surveys | Topographical | 3D Scanning | Drone Services
Chimmels - Park Road - Dartington - Totnes - TQ9 6EQ - 01803 864921

job: Venbridge House, Cheriton Bishop

title: House Second Floor Plan, as existing

scale	date	job	drawing no
1:50 - A1	July 2022	22.046	04/08