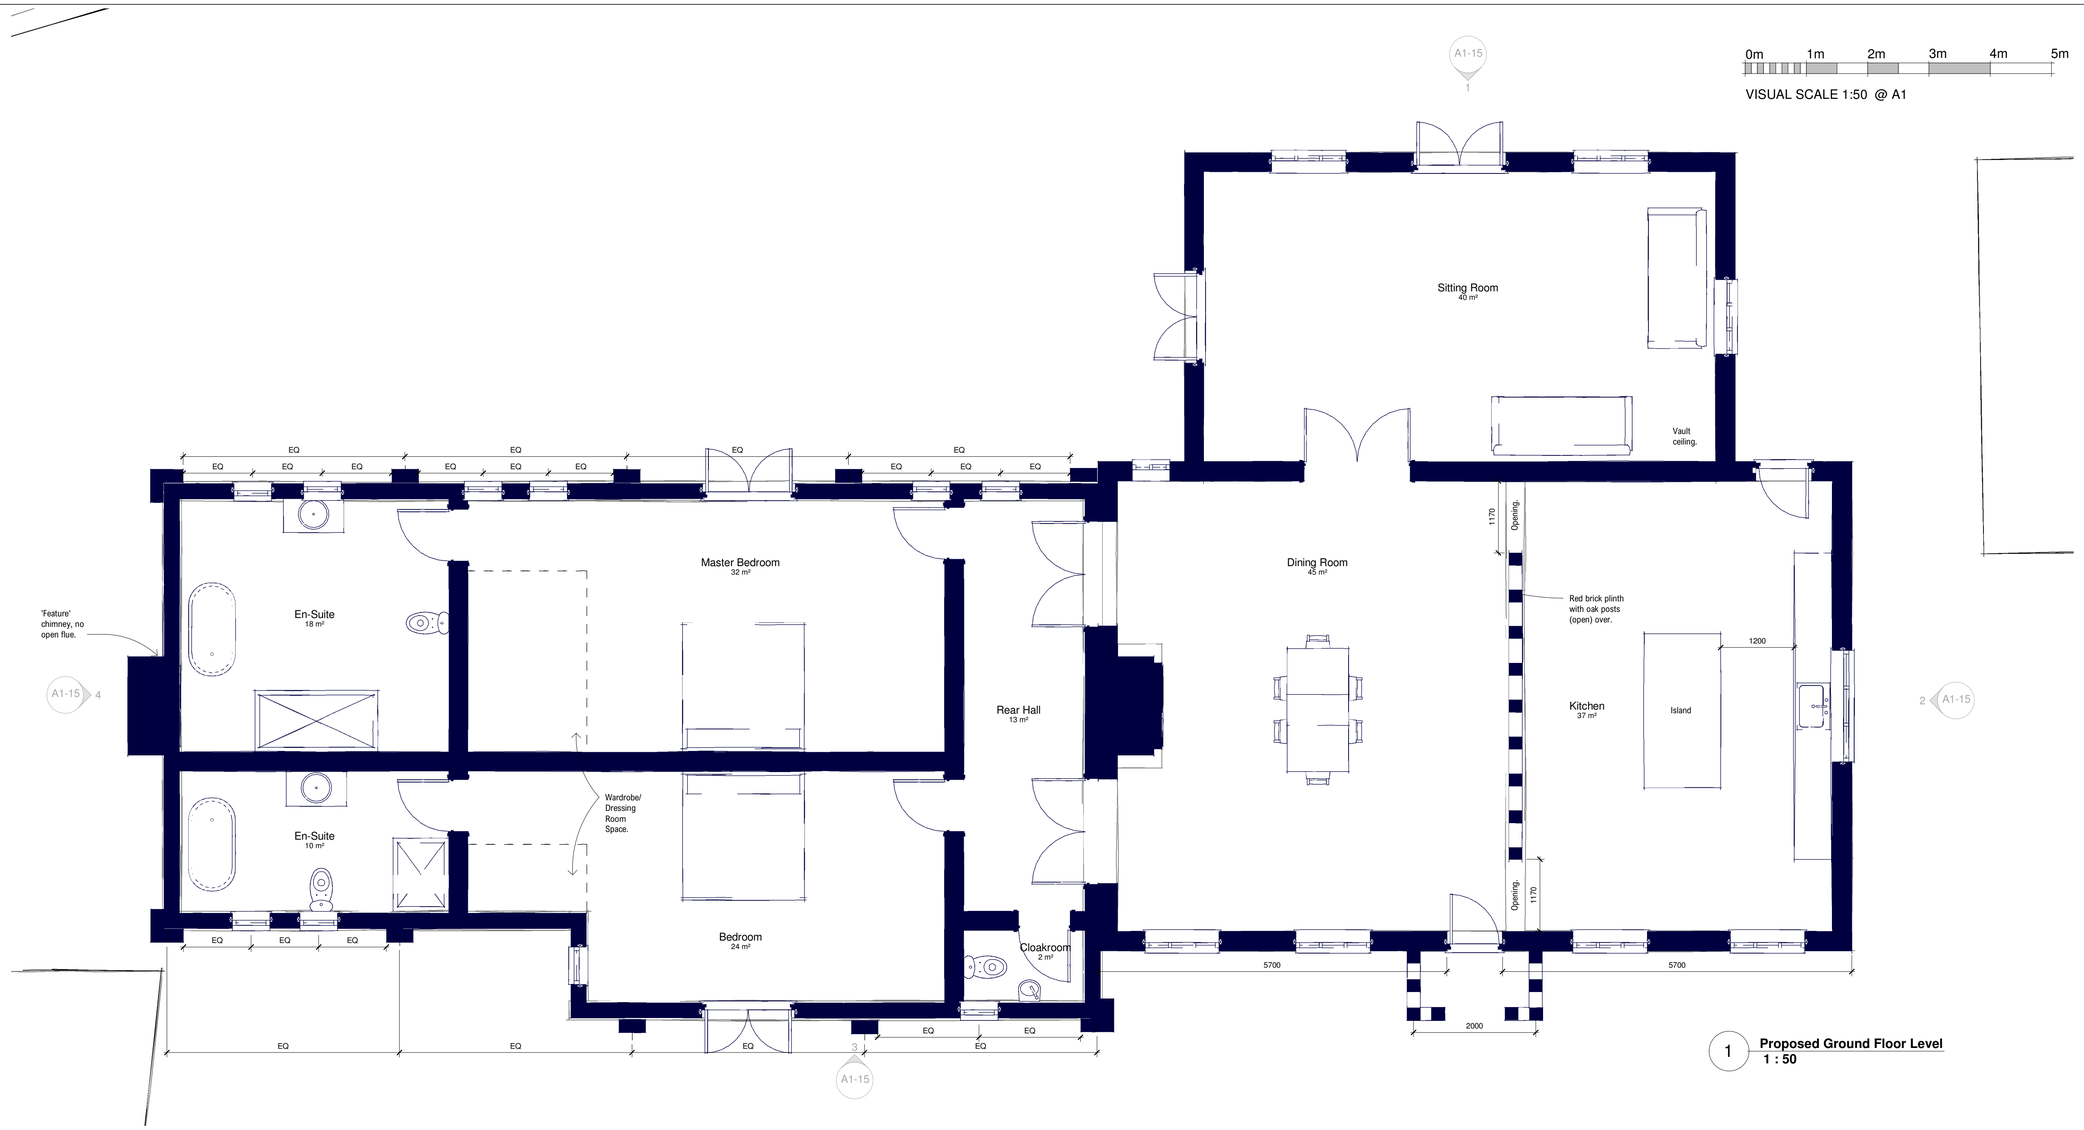

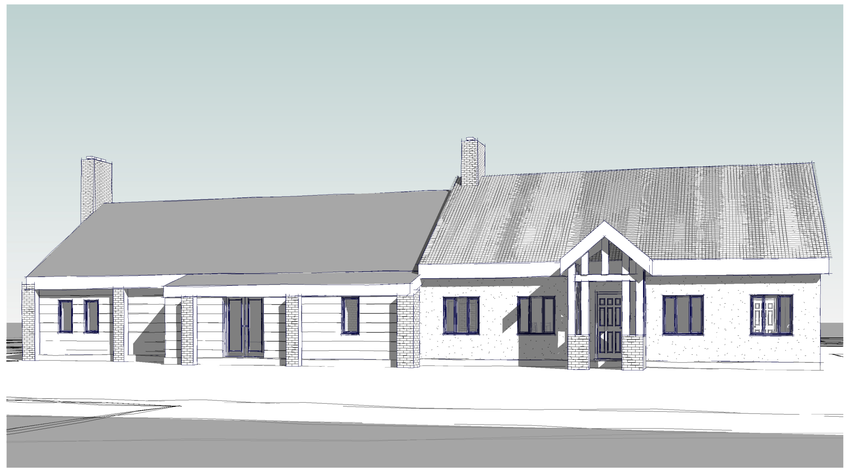

2 3D View 1

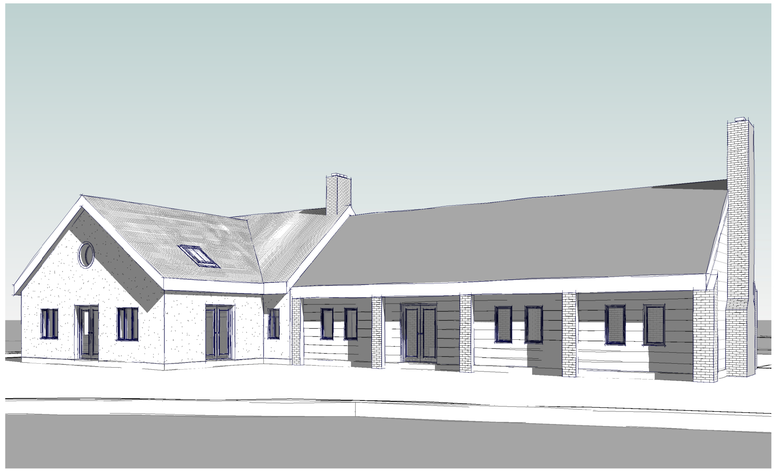

3 3D View 2

CARLYON.
ARCHITECTURE

Carlyon Architecture
Phone: 07795662448
E-mail: will@carlyonarchitecture.co.uk

Note:
The contractor is to check and verify all dimensions and drainage routes (unless otherwise specified) on site before starting work and report any omissions or errors.

This drawing is to be read in conjunction with all relevant consultants and specialists drawings.

No.	Description	Date

Ms Sammons Samples Farmhouse

Proposed Plans

Project number	SSFH01
Date	19/09/2023
Drawn by	WS
Checked by	WJS

A1-10

Scale	1 : 50