EXISTING BLOCK PLAN

SCALE 1:500

0 5m 10m 15m 20m 25m

1:500

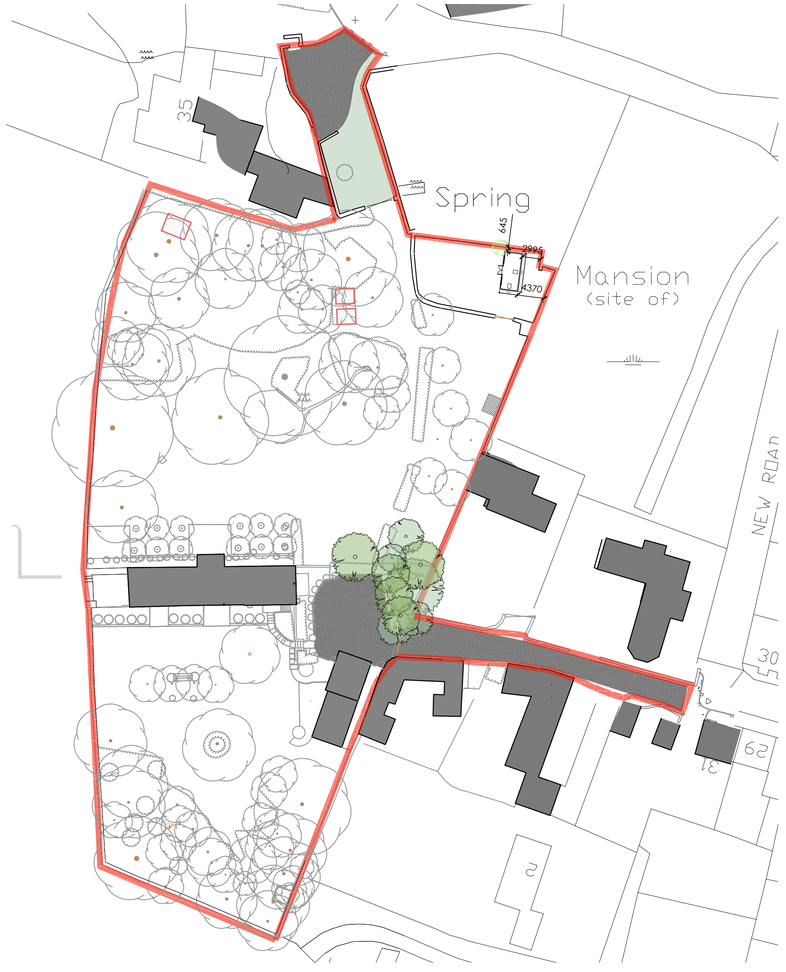

PROPOSED BLOCK PLAN

SCALE 1:500

0 5m 10m 15m 20m 25m

1:500

Ordnance Survey, (c) Crown Copyright 2019. All rights reserved. Licence number 100022432

LOCATION PLAN

SCALE 1:1250

0 25m 50m

1:1250

A	05/10/23	JF	Dims added
	26/09/23	JF	Planning submission
	Date	Drawn	Revisions /status

Project
4 Hall Yard
Collyweston
Stamford
PE9 3PZ

Drawing title
Location and Block Plan

Harris McCormack Architects
harrismccormackarchitects.co.uk
ArcHaus Peterborough Road Wansford PE8 6JN
t 01780 433 334 architects@harrismccormack.co.uk

Project No.	Drawing No.	Rev
21-1012	P1	A

Scale: @A1 1:500, 1:1250

This drawing is the copyright of Harris McCormack Architects
NOTE - Do not scale from this drawing
If you are in doubt with any of the information on this drawing, ask for it to be verified The contractor is to check and verify all dimensions on site before proceeding with the works. Alert Harris McCormack Architects of any discrepancies