SOUP

LONDON + GUERNSEY

Studio 201, 1 Thane Villas, London N7 7PH
T 020 7354 1729
E studio@souparchitects.com

BARN AT BRIDGE FARM, THE STREET, DRINKSTONE, SUFFOLK IP30 9SX

**RIBA STAGE 0 - SURVEY**
NOVEMBER 2021

## EXISTING WEST ELEVATION / FRONT

0 1 2 3 4 5 10

SCALE 1:100 @ A3 **417c_300_S00**

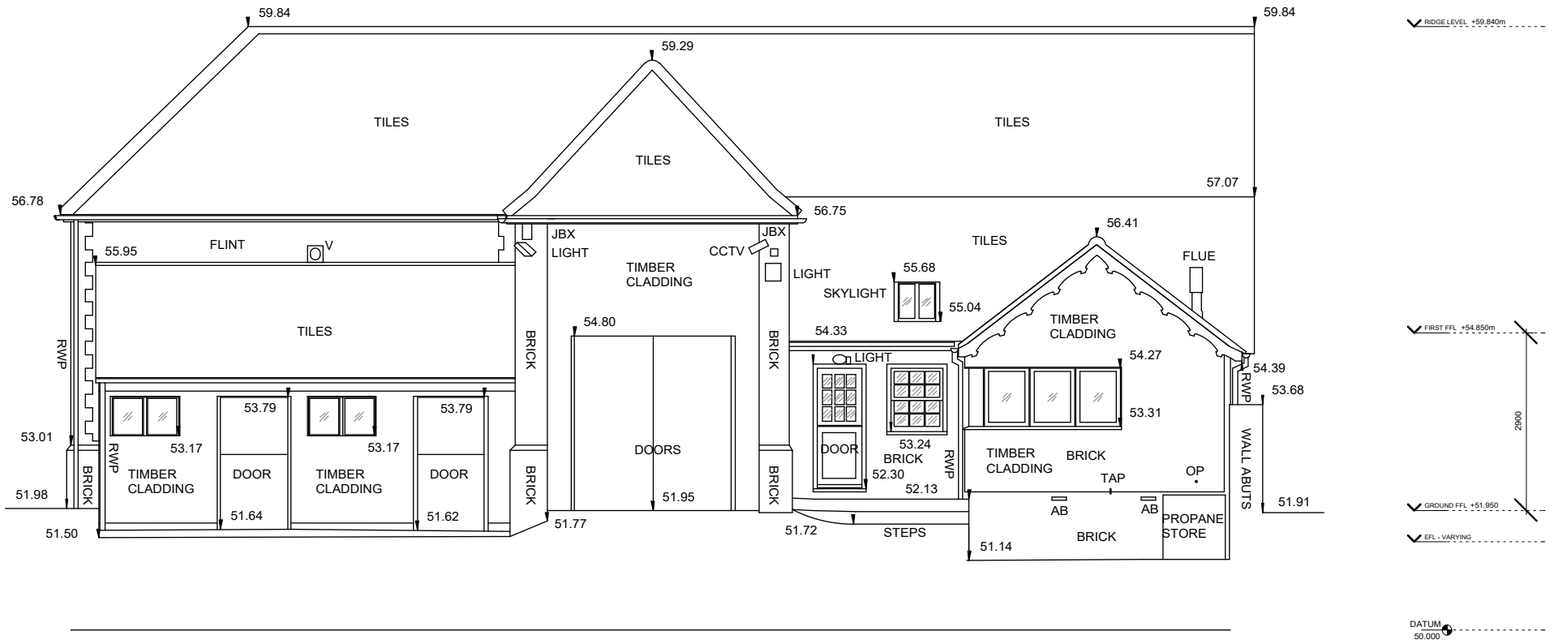


## 01 - WEST ELEVATION



COPYRIGHT OF SOUP ARCHITECTS Ltd