Note Do not scale this drawing.

This drawing is copyright.

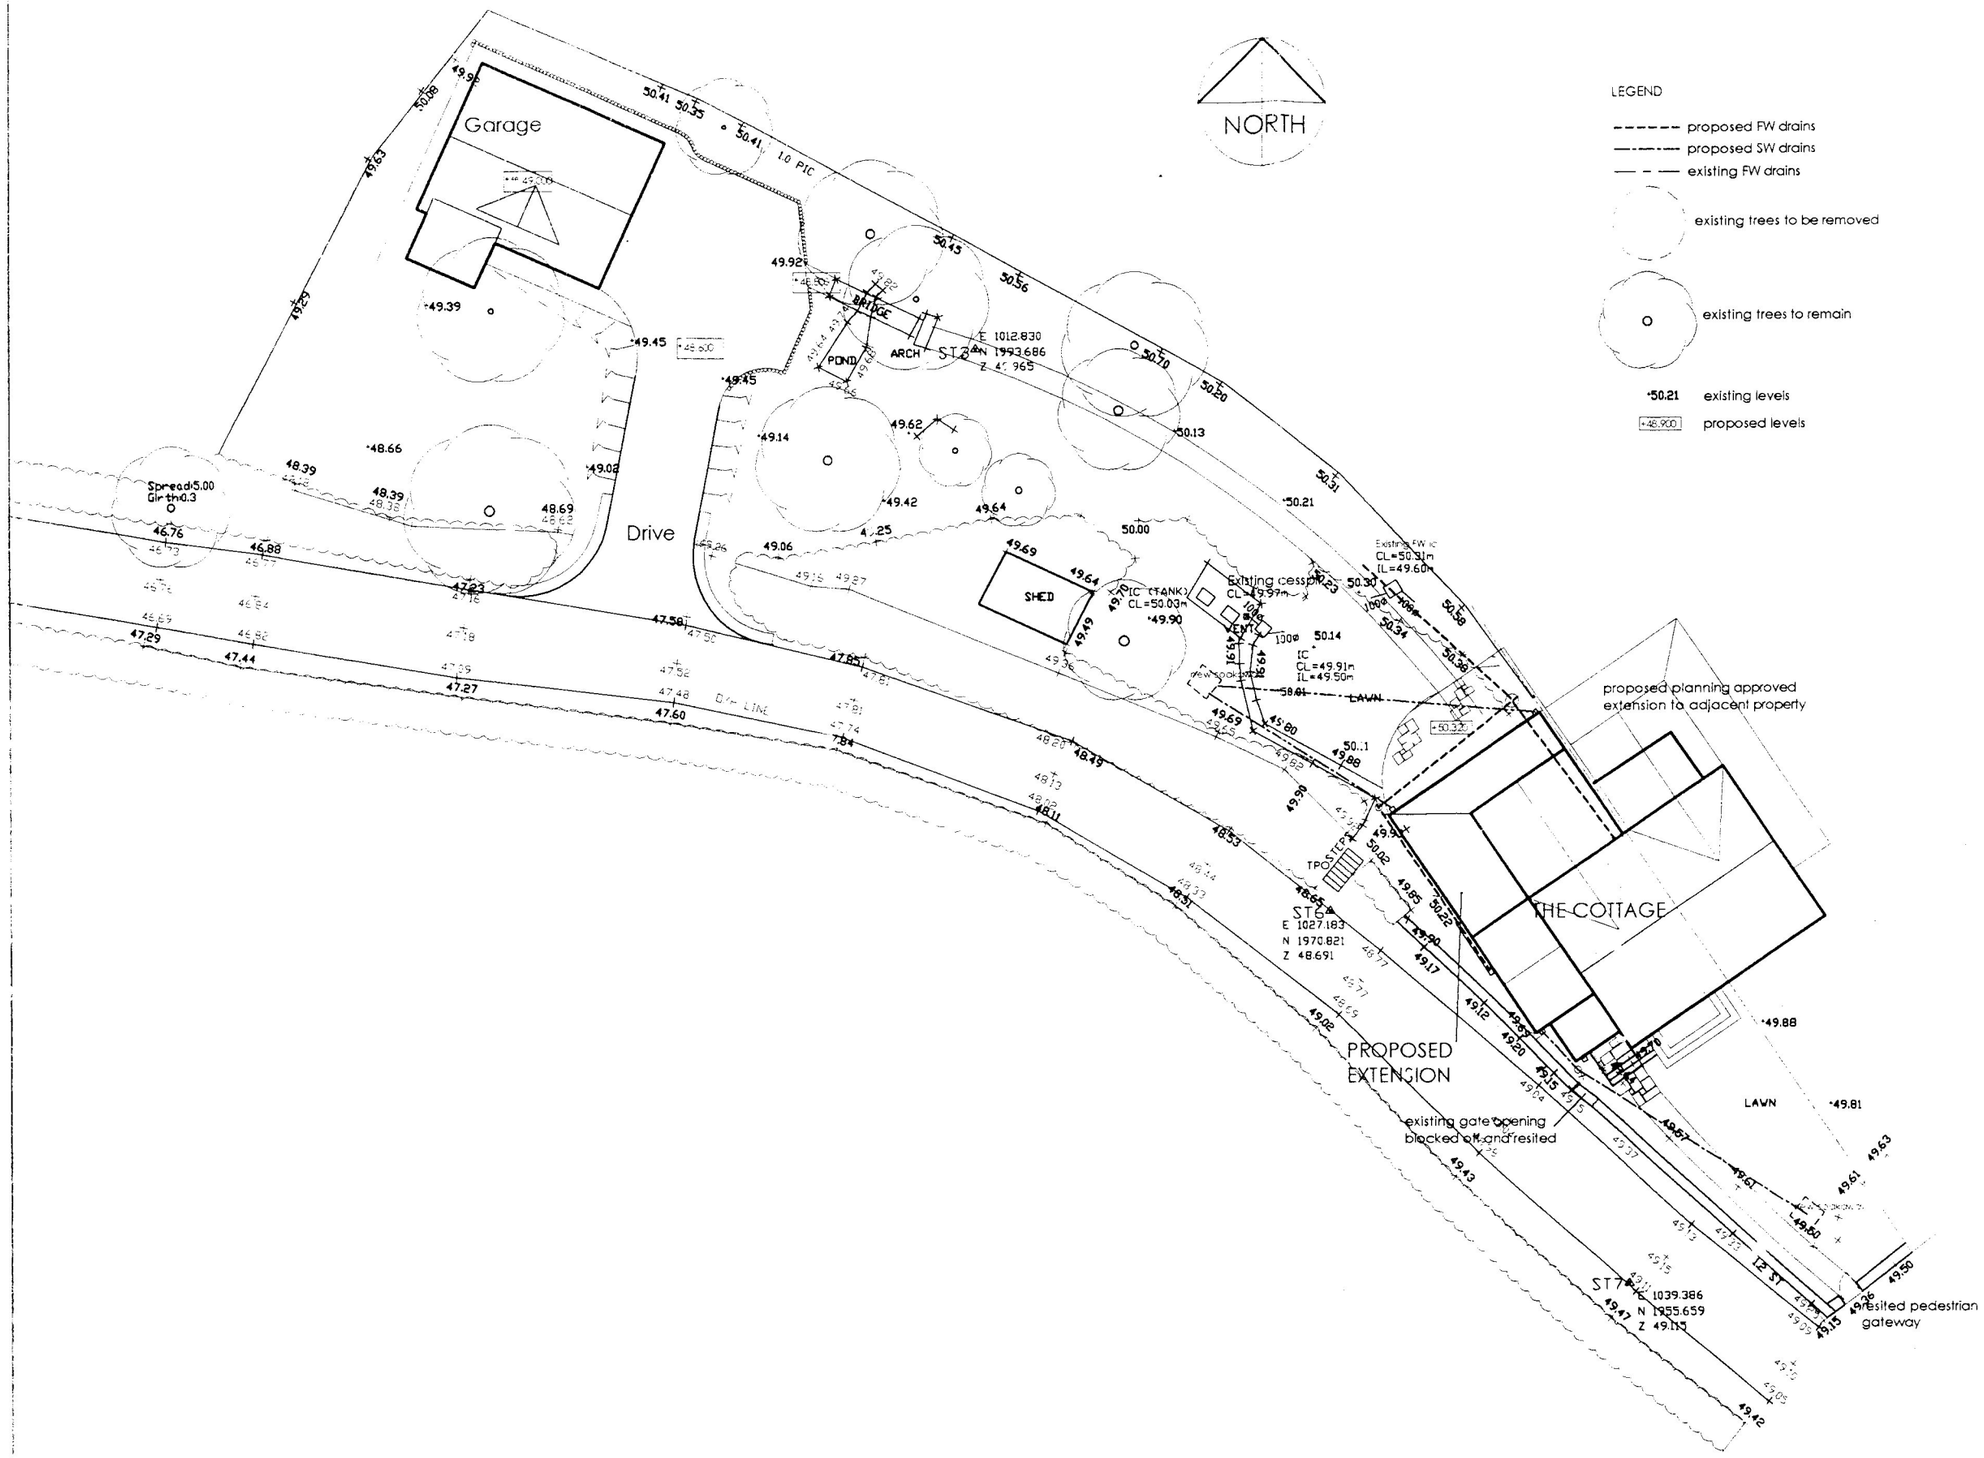

revisions

drawing

Proposed Extension and Alterations.

Proposed Site Plan

client W. Jefferies

Project

'The Cottage',
Treadam,
Llantillio Crosenny,
Abergavenny

scale 1:250@A3	date Aug 10
drawn cm	stage PI
project ref.	
drawing No SP/02	rev