GROUND FLOOR PLAN. SCALE 1:50

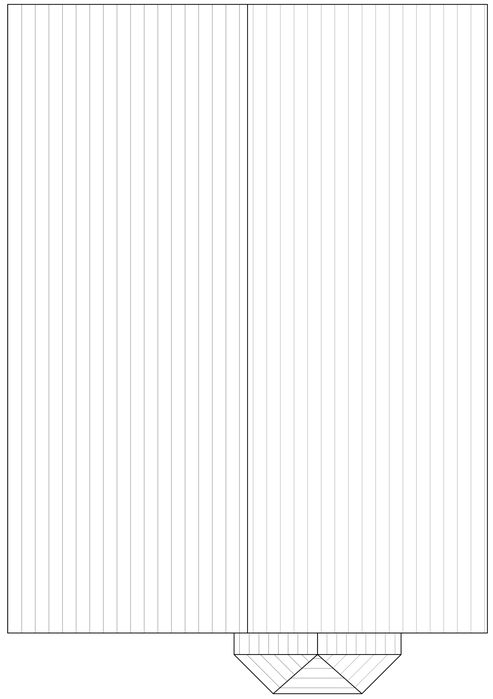

ROOF PLAN. SCALE 1:50

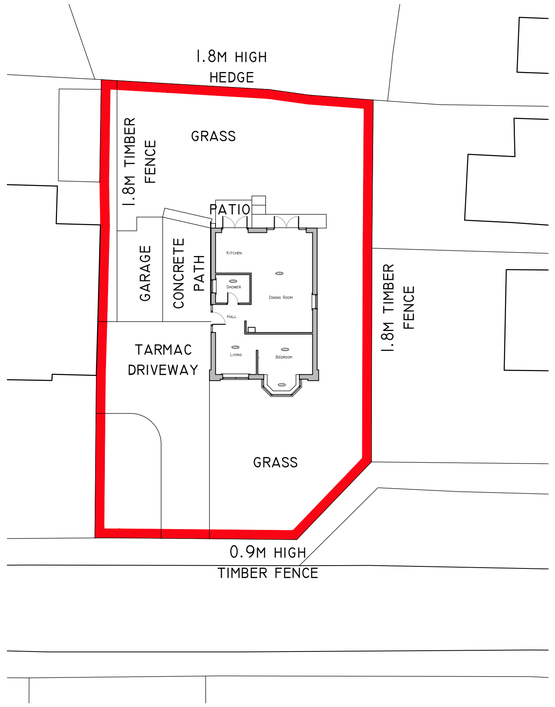

SITE PLAN. SCALE 1:200

SITE LOCATION. SCALE 1:1250

A3 1:1000 A1 1:500 0 20 40 60 / 0 10 20 30

A3 1:2500 A1 1:1250 0 50 100 / 0 25 50

A3 1:100 A1 1:50 0 2 4 6 8 10M / 0 1 2 3 4 5M

A1 1:200 0 2 4 6 8 10 12 14 16 18 20M

NORTH

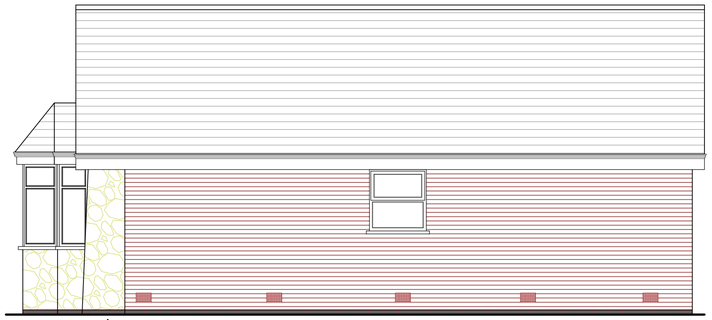

SIDE (NORTH-EAST) ELEVATION. SCALE 1:50

FRONT (SOUTH-EAST) ELEVATION. SCALE 1:50

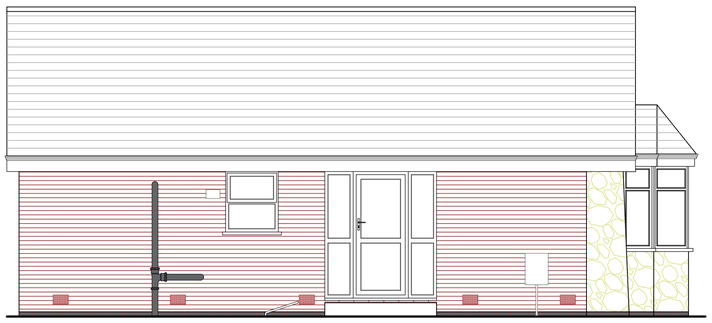

SIDE (SOUTH-WEST) ELEVATION. SCALE 1:50

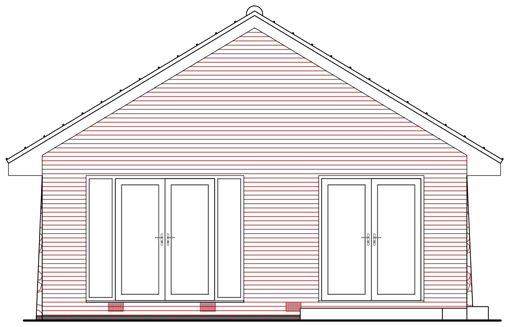

REAR (NORTH-WEST) ELEVATION. SCALE 1:50

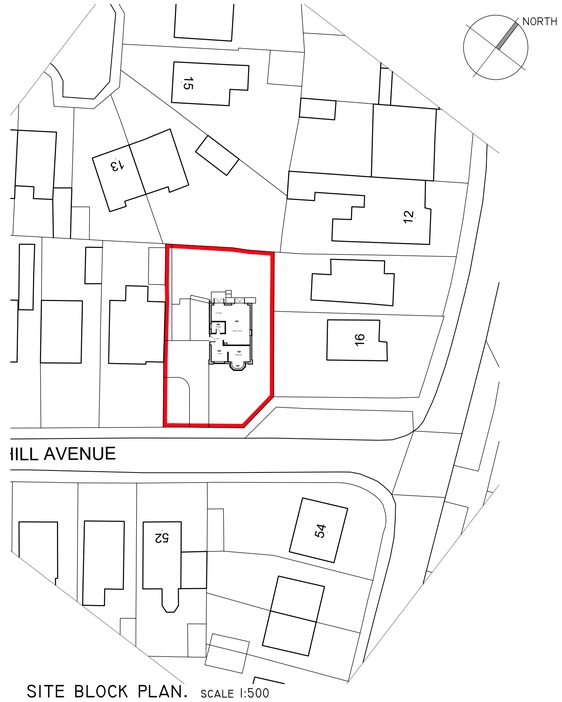

SITE BLOCK PLAN. SCALE 1:500

© ASPIRE DESIGN STUDIO LTD 2019
DO NOT SCALE OFF THIS DRAWING

2 HERBACEOUS COURT,
CROFTON, WAKEFIELD,
WEST YORKSHIRE. WF4 1FF
07368 544787 philc@aspire-studio.co.uk
www.aspire-studio.co.uk

ASPIRE DESIGN STUDIO LTD

PROJECT
PROPOSED EXTENSION
AND ALTERATIONS
18 SPRINGHILL AVENUE
CROFTON
WAKEFIELD
WF4 1HA

CLIENT
MR & MRS JENNINGS

DESCRIPTION - C:\ASPIRE\23-1127\18 SPRINGHILL AVENUE
PLANS AND ELEVATIONS
AS EXISTING

DRAWING NO
A(00)-10

JOB NO
23-1127

REV
A

DATE DRAWN
15/08/23

SCALE
AS SHOWN @ A1

DRAWN BY
PJC

AUTHORISED BY
PJC

PURPOSE OF ISSUE

COMMENT ○	FEASIBILITY ○
PLANNING ●	PLANNING APPROVED ○
LEGAL ○	CONTRACT ○
BUILDING REGS ○	TENDER ○
CONSTRUCTION ○	AS BUILT ○