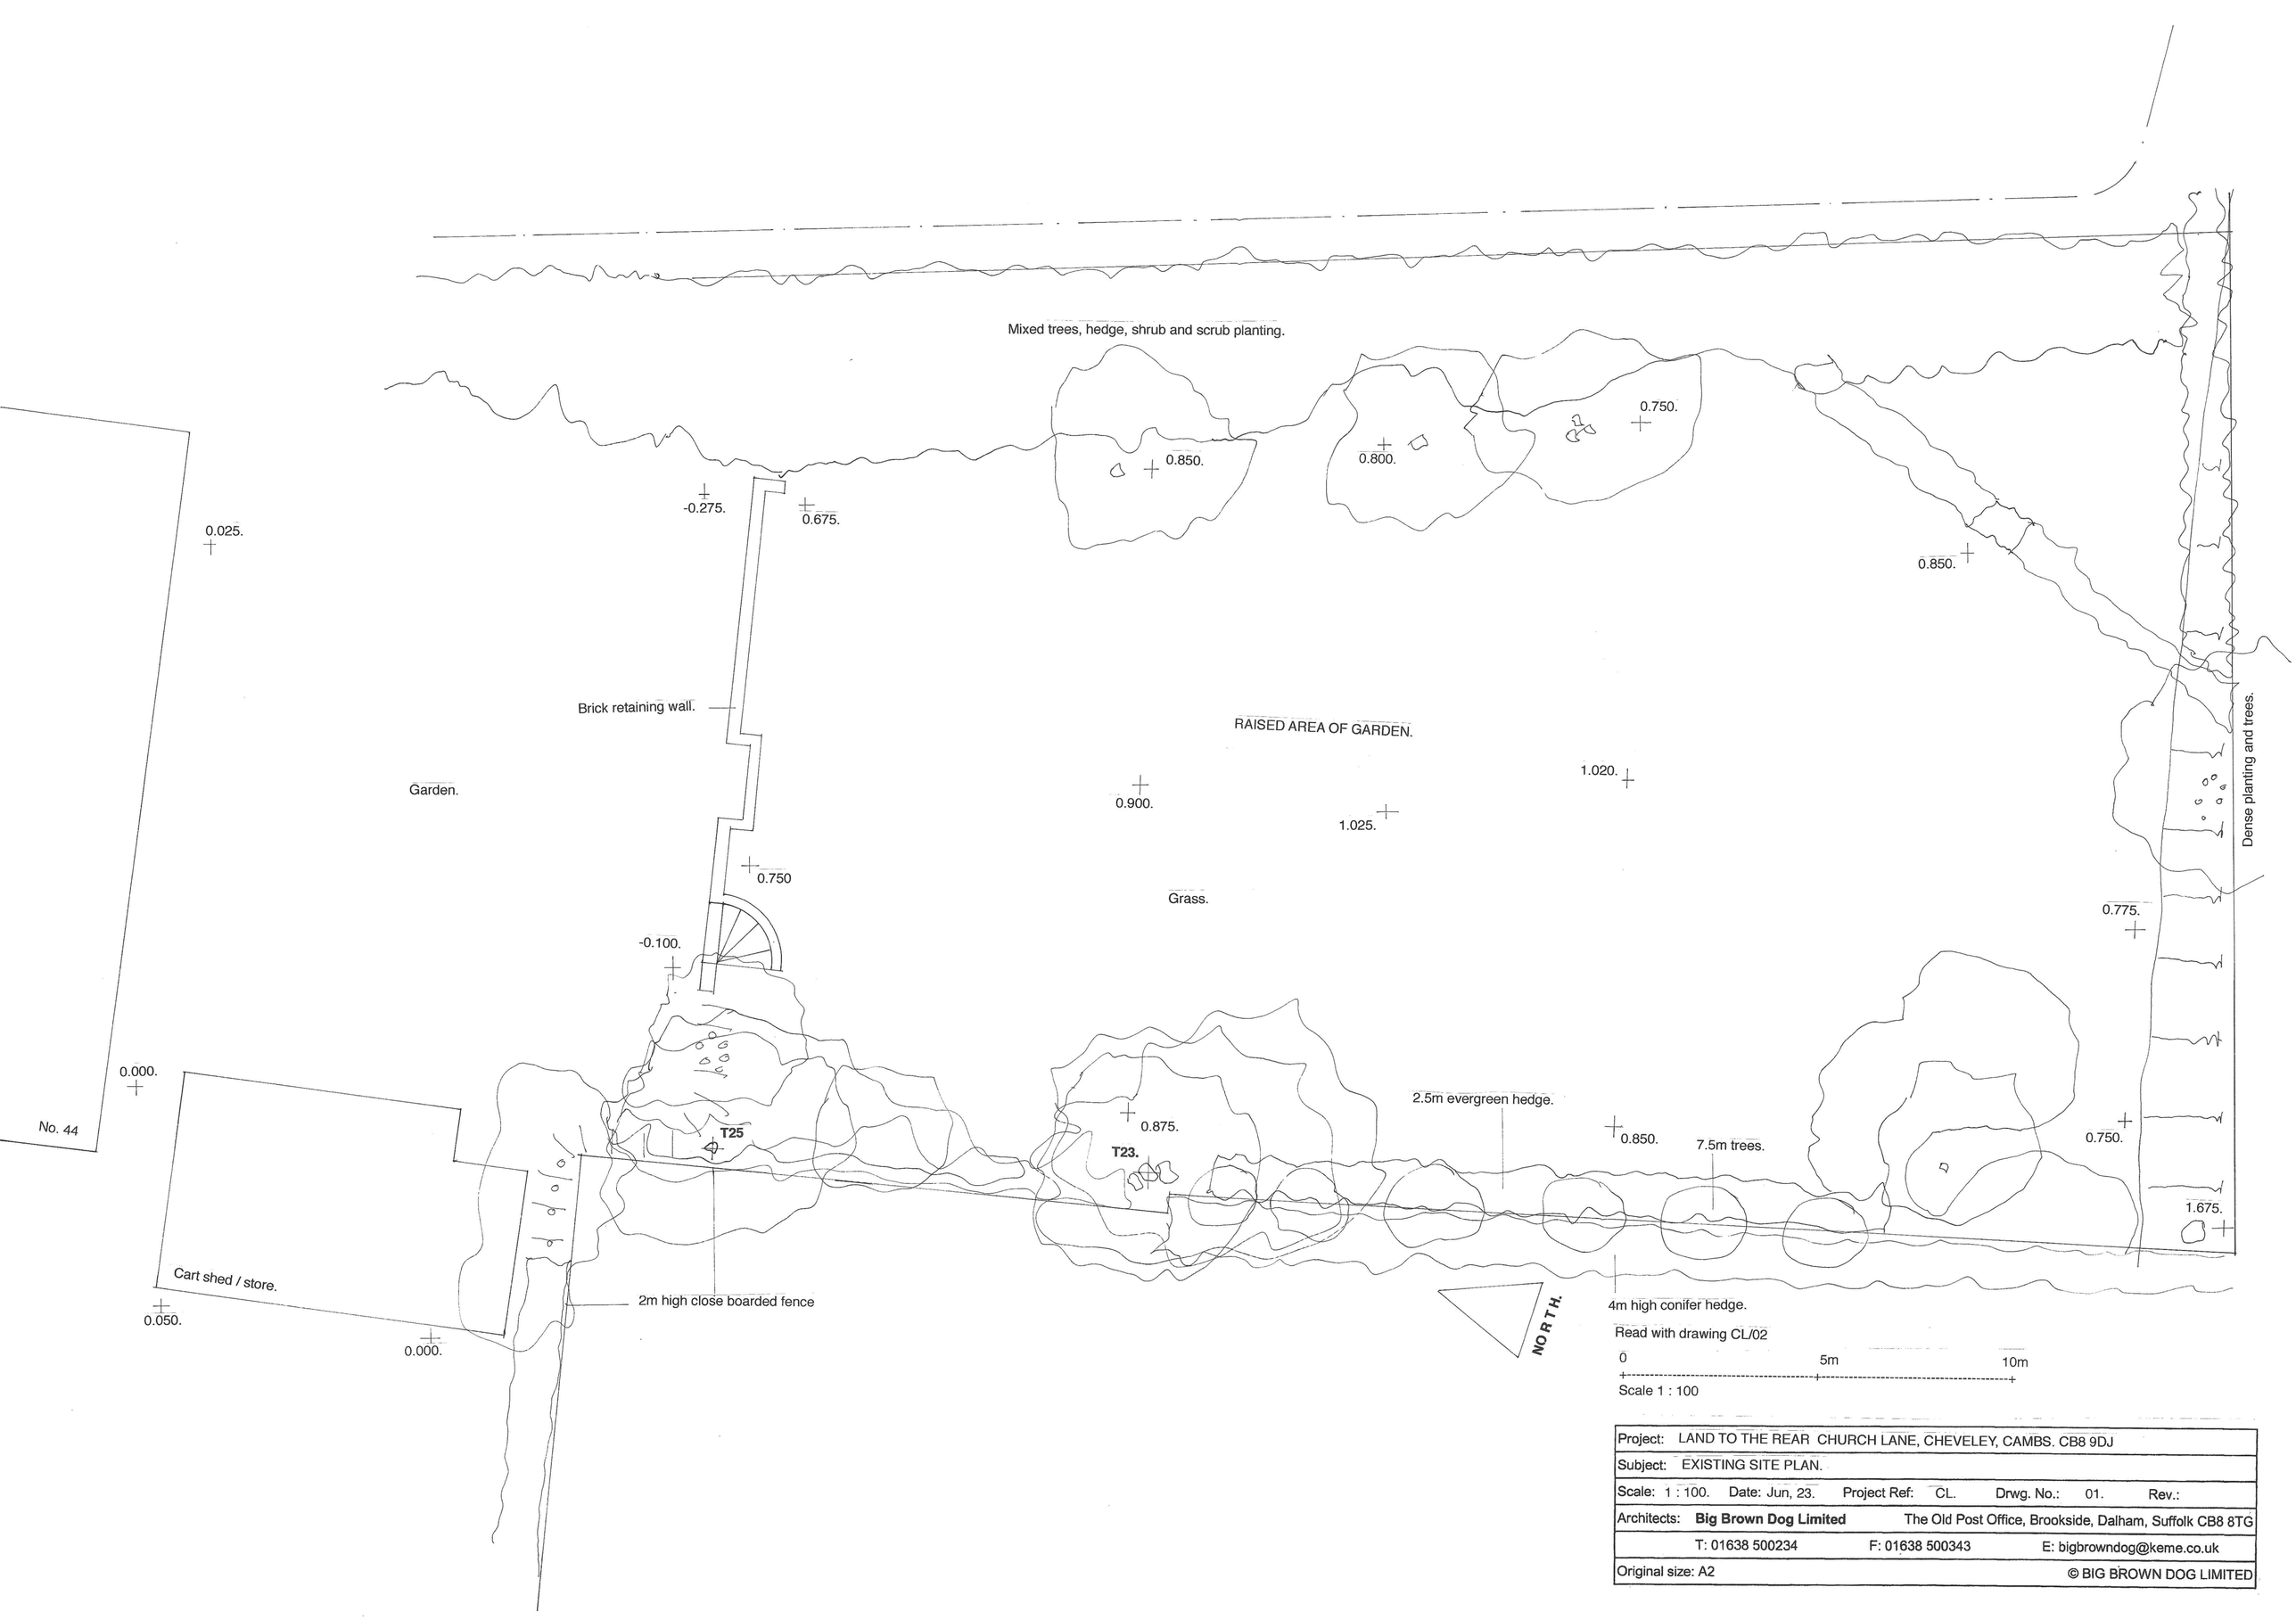

Read with drawing CL/02

0 5m 10m

Scale 1 : 100

Project:	LAND TO THE REAR CHURCH LANE, CHEVELEY, CAMBS. CB8 9DJ				
Subject:	EXISTING SITE PLAN.				
Scale:	1 : 100.	Date: Jun, 23.	Project Ref: CL.	Drwg. No.: 01.	Rev.:
Architects:	**Big Brown Dog Limited**	The Old Post Office, Brookside, Dalham, Suffolk CB8 8TG			
	T: 01638 500234	F: 01638 500343	E: bigbrowndog@keme.co.uk		
Original size: A2					© BIG BROWN DOG LIMITED