EXISTING ELEVATIONS - FORMER RAF BUILDING TO BE DEMOLISHED

Scale 1:100 at A2

(Based on a drawing by Global Surveys)

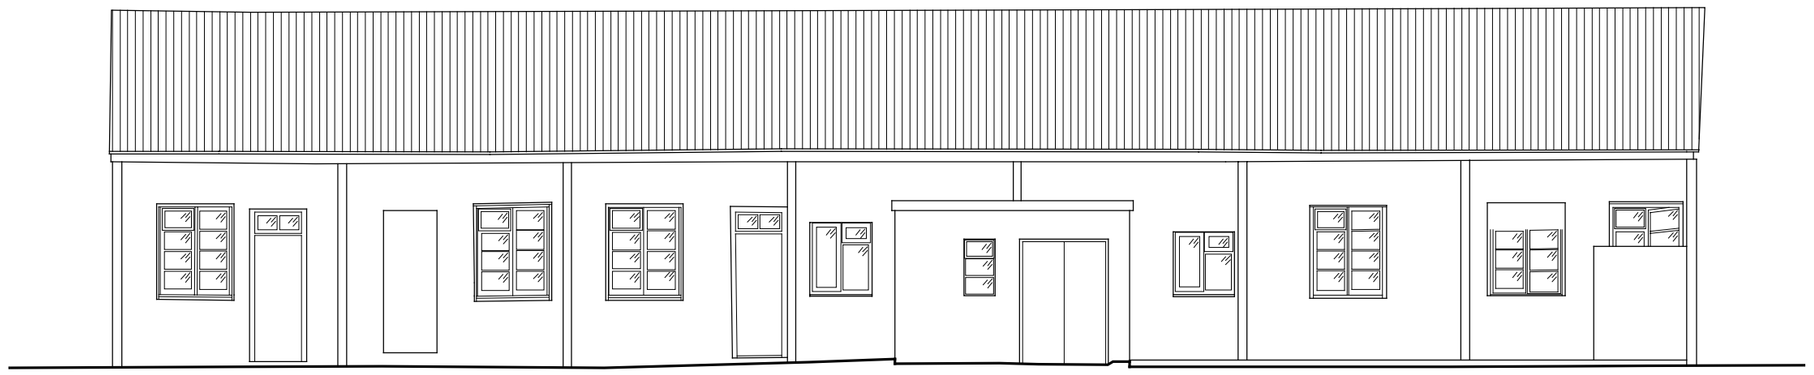

ELEVATION 1 - NORTH EAST

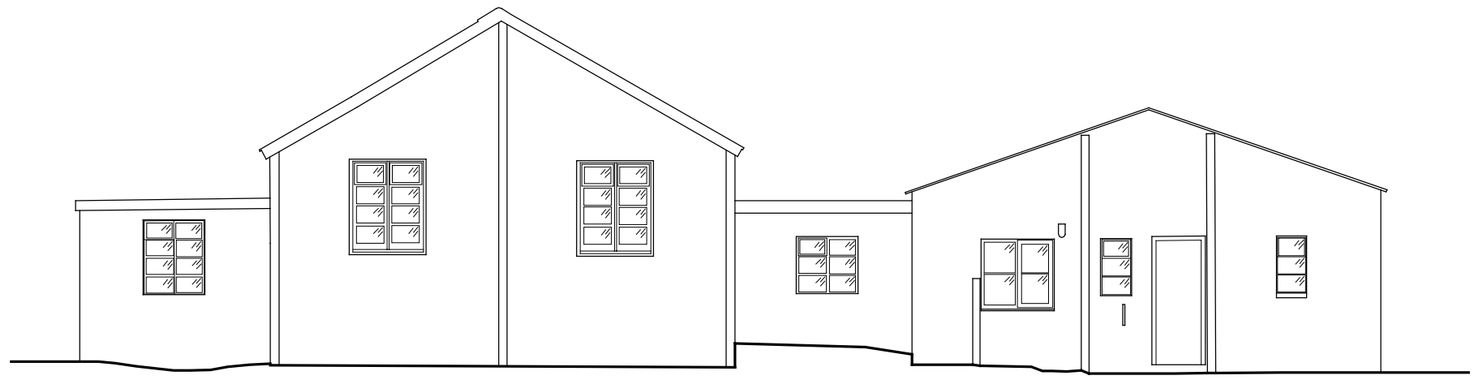

ELEVATION 2 - NORTH WEST

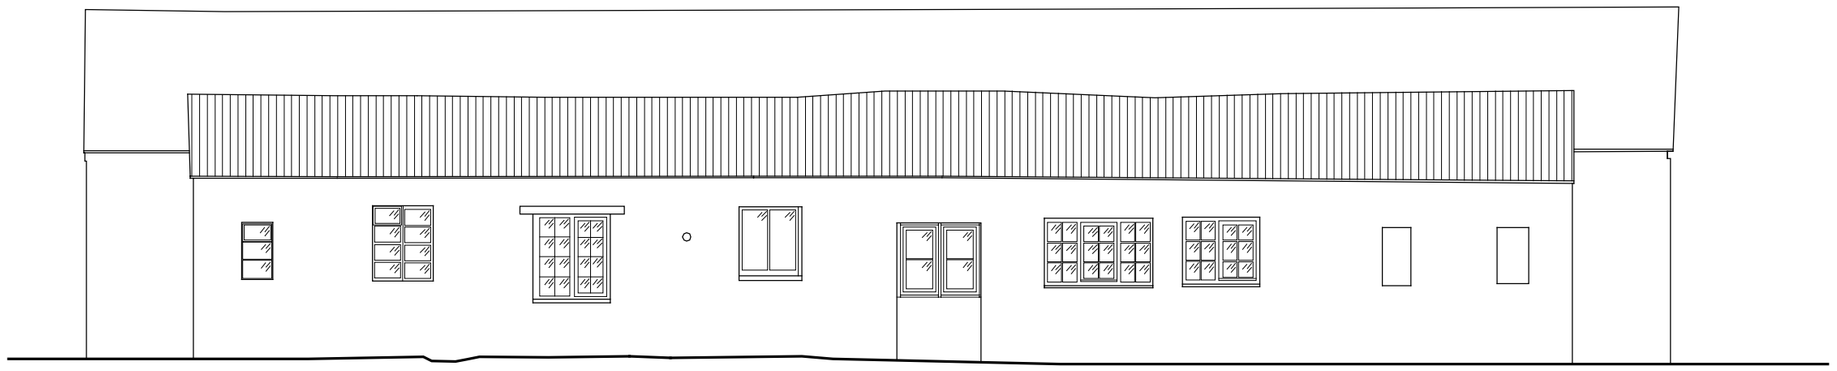

ELEVATION 3 - SOUTH WEST

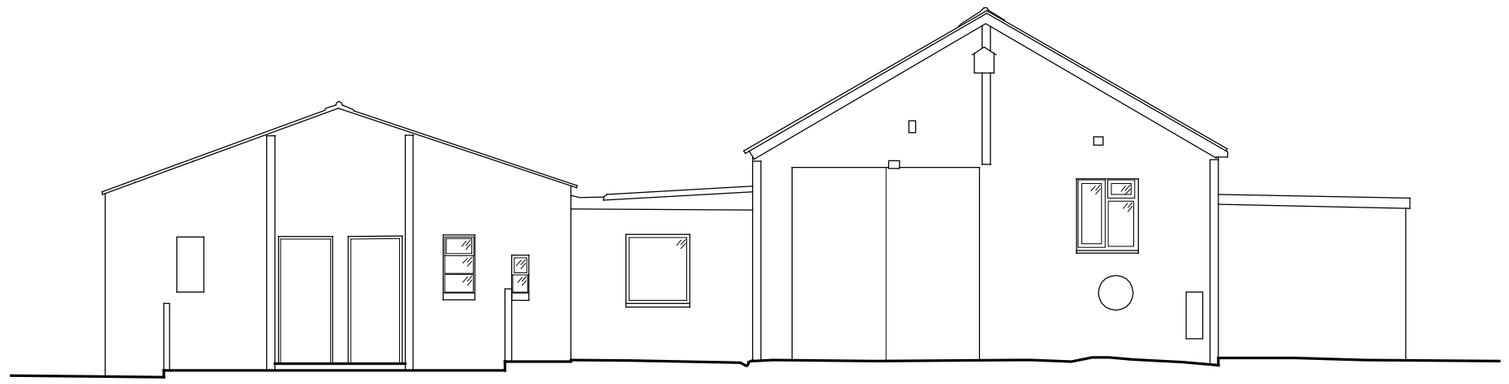

ELEVATION 4 - SOUTH EAST

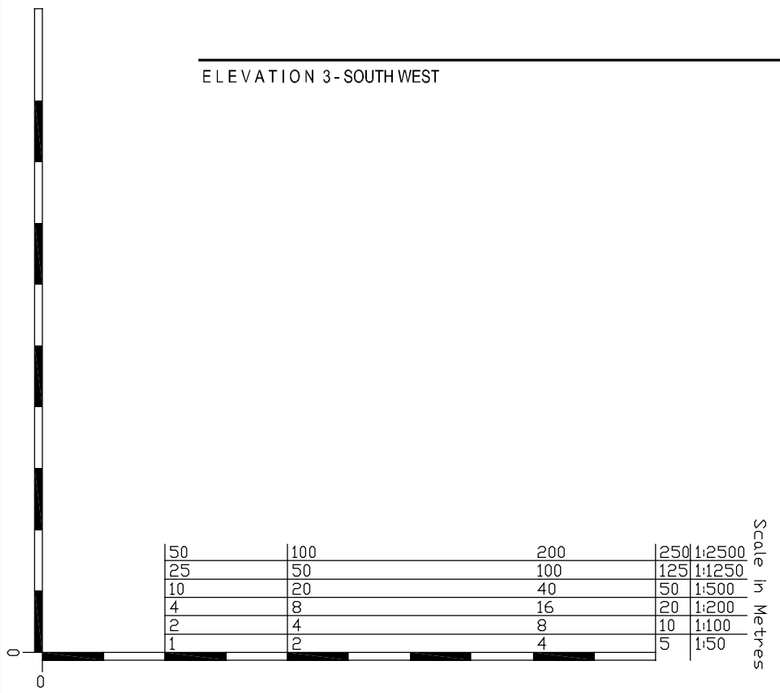

TWO NEW DWELLINGS; FARROWBY COTTAGE, WIMBISH GREEN, SAFFRON WALDEN, ESSEX, CB10 2XH

A - 21/09/2023 - First Issue

DRAWING 003/A