General Notes

1. Do not scale this drawing. All dimensions to be as noted. Contractor to check all dimensions on site before carry out works.

2. This drawing is for the private and confidential use of the client for whom it was undertaken and it should not be reproduced in whole or in part or relied upon by third parties for any use without the express written authority of Beech Architects Limited.

M50 45 40 35 30 25 20 15 10 5 0

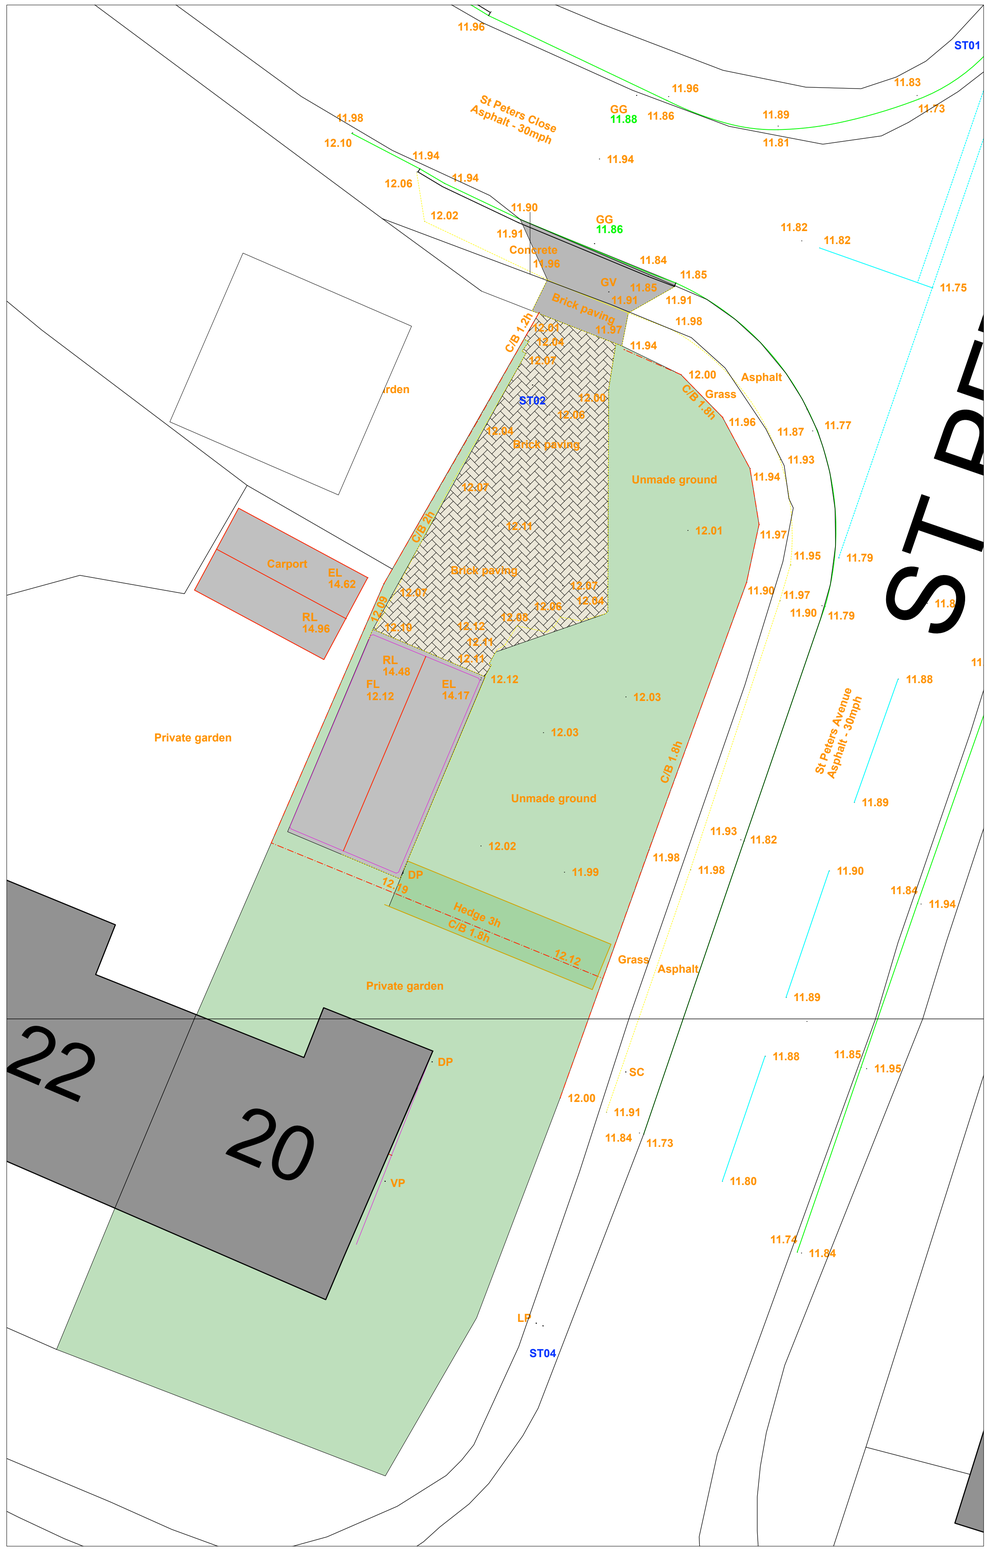

EXISTING

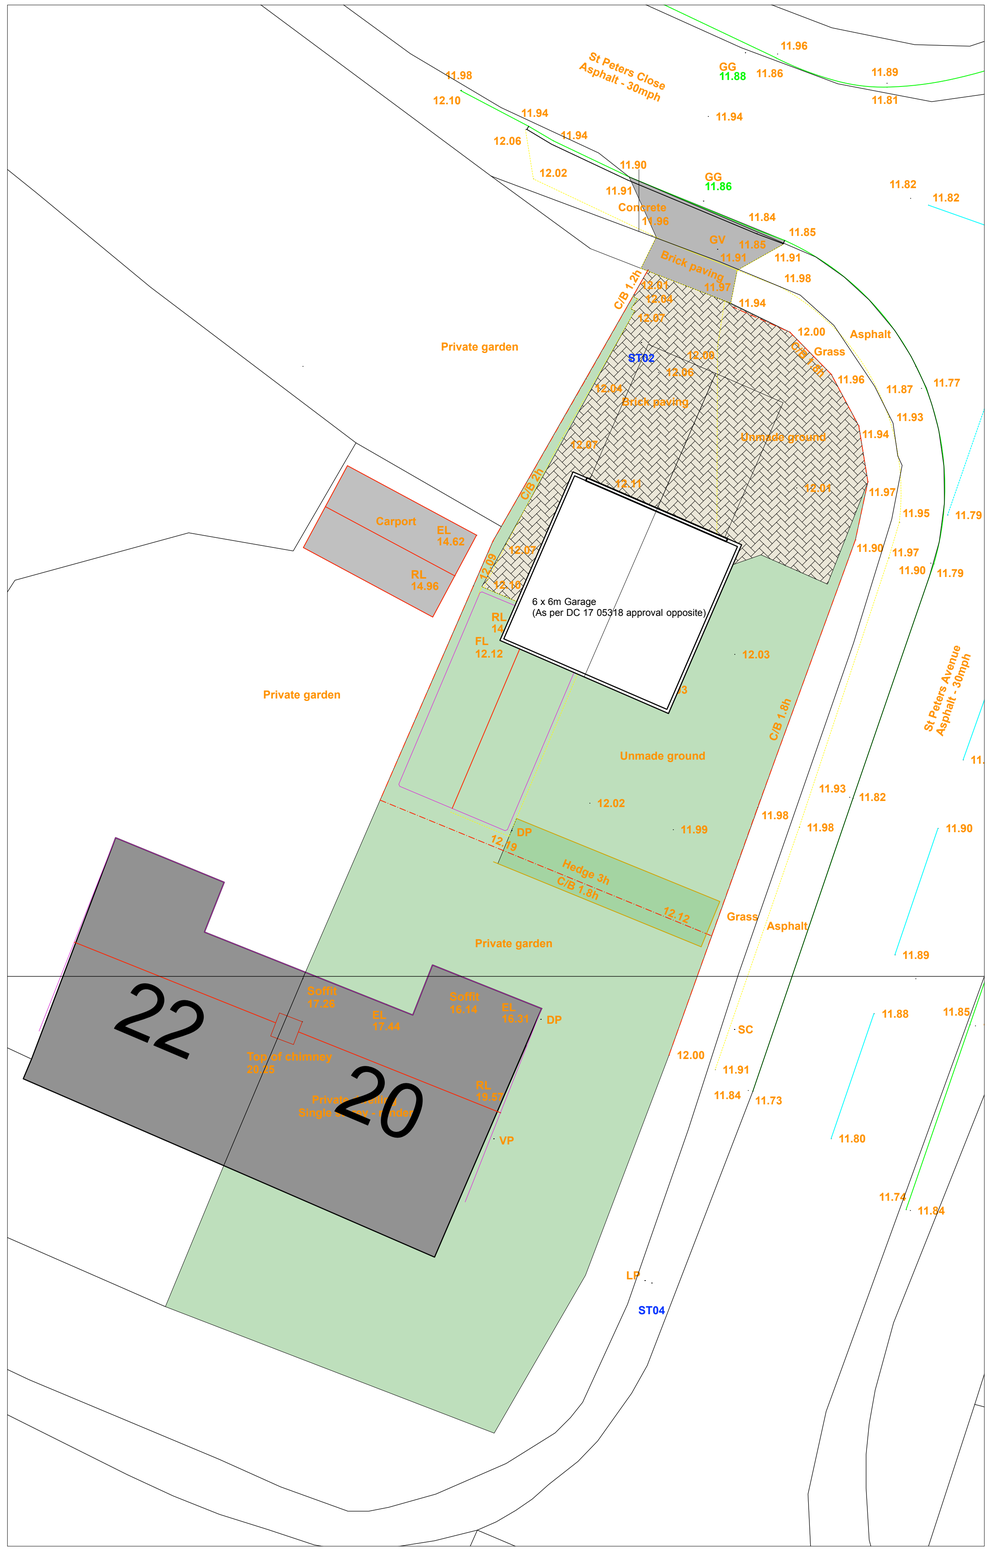

PROPOSED

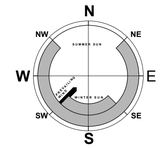

Rev

Beech ARCHITECTS
www.beecharchitects.com
Church Farm Barn
The Street
Thorndon
Suffolk
IP23 7JR
e enquiries@beecharchitects.com
t 01379 678442

CLIENT
T K Girling

PROJECT
20 Station Road
Claydon
Suffolk
IP6 0HT

DRAWING
Proposed Garage

SCALE	DATE
1:100 @ A1	SEPT 23

DRAWING NUMBER	JOB NUMBER	STATUS	REV
23	322	Preliminary	

This drawing is copyright and remains the property of Beech Architects Ltd. Original size A1. Scale shown will be incorrect if reproduced in any other format. All dimensions to be checked on site.