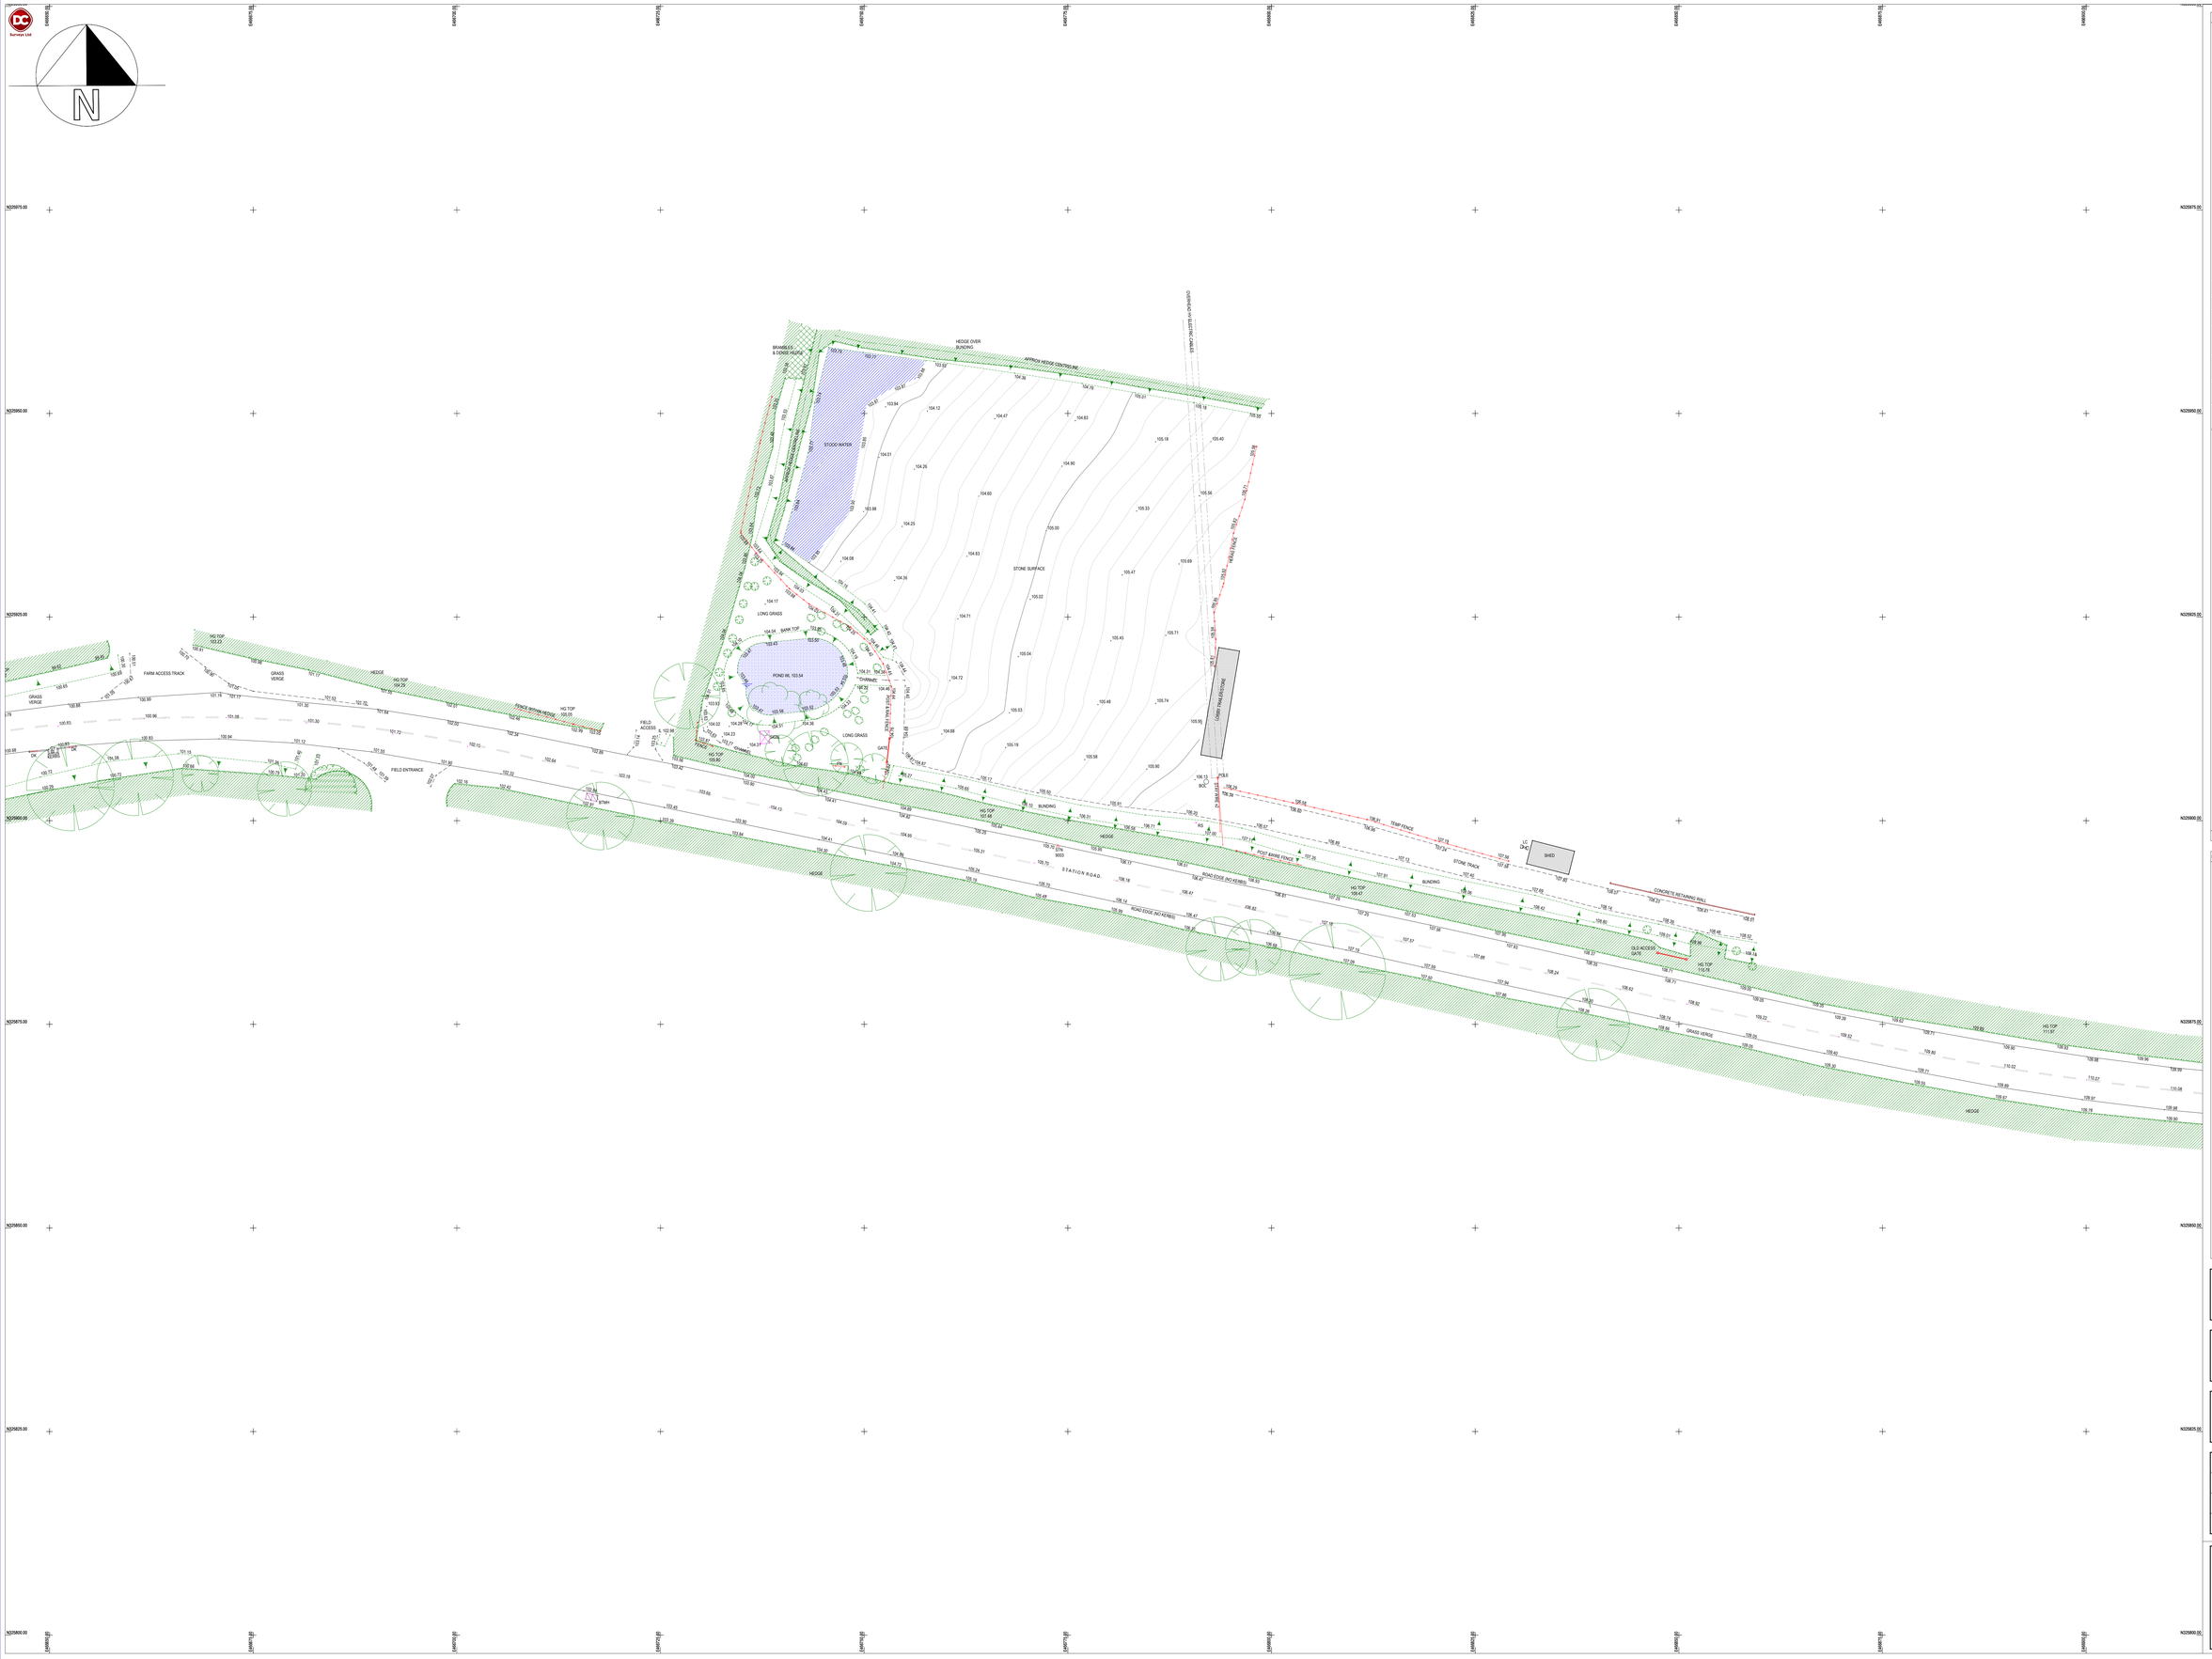

NOTES

ABBREVIATIONS & SYMBOLS

AV	AIR VALVE	OHC	OVERHEAD CABLE
BH	BORE HOLE	PB	POST BOX
BT	BT MANHOLE	PCL	PROPOSED LEVEL
CCTV	CABLE TV MH	PM	PARKING METER
CCTV	SECURITY CAM	PO	POST
CL	COVER LEVEL	PT	PIPE TOP LEVEL
CH	CHANNEL	PTR	POST & RAIL FENCE
CP	CONC POST	RE	RODDING EYE/POINT
DC	CABLE TV LID	RD	EDGE OF ROAD/NO KERB
DP	DOWN PIPE	RE	RODDING EYE/POINT
DS	DRAIN	RL	RADIUS LEVEL
EL	EAVES LEVEL	RP	RADIUS POST
EP	ELECTRIC POLE	RS	ROAD SIGN
ER	EARTH ROD	SLVL	STONE LEVEL
FB	FLOWER BED	SOFF	SOFFIT LEVEL
FC	FLOOR CHANGE	SP	SPOT
FFL	FINISHED FLOOR LEVEL	SW	SURFACE WATER
FP	FLAG POLE	Tac	TACTILE PAVING
FW	FOUL WATER	TH	TRIAL HOLE
GV	GAS VALVE	TL	TRAFFIC LIGHTS
HG	HEDGE LEVEL	TP	TELEGRAPH POLE
IC	INSPECTION COVER	TOW	TOP OF WALL LEVEL
IL	I NVERT LEVEL	TP	TELEGRAPH POLE
KC	KERB CUT	UP	UNDER
KD	KERB DIFFLET	UTL	UNABLE TO LIFT
KT	KERB TOP	VP	VENT PIPE
LP	LAMP POST	WL	WATER LEVEL
LC	LIGHT COLUMN	WLVL	WATER LEVEL
MH	MANHOLE	WT	WATER TANK
MP	MARKER POST	WO	WASH OUT POINT

1. THE POSITION OF THIS SURVEY IS BASED ON GPS OSTN15 GRID.

2. ALL LEVELS RELATE TO GPS DATA ACQUIRED WITH TRIMBLE VRS.

3. TREES SPREADS ARE DRAWN TO SCALE AND SHOW THE GENERAL/AVERAGE CANOPY SPREAD.

4. ALL BELOW GROUND LEVEL INFORMATION INCLUDING VOIDS, DRAINAGE & SERVICES HAVE BEEN IDENTIFIED FROM THE SURFACE LEVELS ONLY. THEREFORE PIPE SIZES ETC ARE ESTIMATIONS ONLY. ALL CRITICAL DIMENSIONS SHOULD BE CHECKED PRIOR TO THE COMMENCEMENT OF ANY SITE WORKS

5. EVERY EFFORT HAS BEEN MADE TO LOCATE AND SURVEY ALL VISIBLE FEATURES. IT SHOULD BE NOTED THAT SOME ITEMS MAY HAVE BEEN OBSCURED AT THE TIME OF THE SURVEY AND THEREFORE NOT SHOWN ON THIS DRAWING.

6. PHYSICAL BOUNDARY FEATURES SHOWN ON THIS DRAWING DO NOT NECESSARILY REPRESENT THE ACTUAL LEGAL BOUNDARIES. BOUNDARIES SHOULD BE CONFIRMED WITH THE RELEVANT DOCUMENTATION.

7. THE CONTRACTOR MUST CHECK AND VERIFY ALL SITE LEVELS, DIMENSIONS, UTILITIES AND DRAINAGE DETAILS PRIOR TO THE COMMENCEMENT OF ANY SITE WORKS. ANY DISCREPANCIES MUST BE NOTIFIED TO DANIEL CHARLES SURVEYS LTD.

8. ALL SURVEY STATION CONTROL POINTS MUST BE CHECKED BY THE CONTRACTOR PRIOR TO STARTING ANY SITE WORKS.

SURVEY CONTROL POINT INFORMATION

Point	Easting	Northing	Elevation
9000	467037.639	325868.329	106.934
9002	466915.087	325864.197	109.976
9003	466773.769	325896.858	105.729

SURVEY DATE	20/10/22	INITIALS	MJW

Rev	Amendments	Drn	Date

Client:
CARRIER LANDSCAPES Ltd

Project Title:
SULNEY NURSERIES
STATION ROAD
UPPER BROUGHTON - LEICS

Drawing Title:
TOPOGRAPHICAL SURVEY 2 of 3

Scale @ A0: 1:250	Date: 21/10/22
Drawing No: 22 - 124 - 02	Rev:
C.A.D.Title: M:\DCS\jobs\pcs mac\in sulney nurseries\ master topo (22-124)\T+D+ED.vpp	
Drawn By: MJW	Checked By: MJL

Daniel Charles Surveys Ltd
Land Surveying & Engineering Services
Honeywood Barn, Honeyholes lane,
Dunholme, Lincoln. LN2 3SU
Tel : 01673 860444 Fax : 01673 863362
Email : info@daniel-charles.co.uk
Website : www.daniel-charles.co.uk