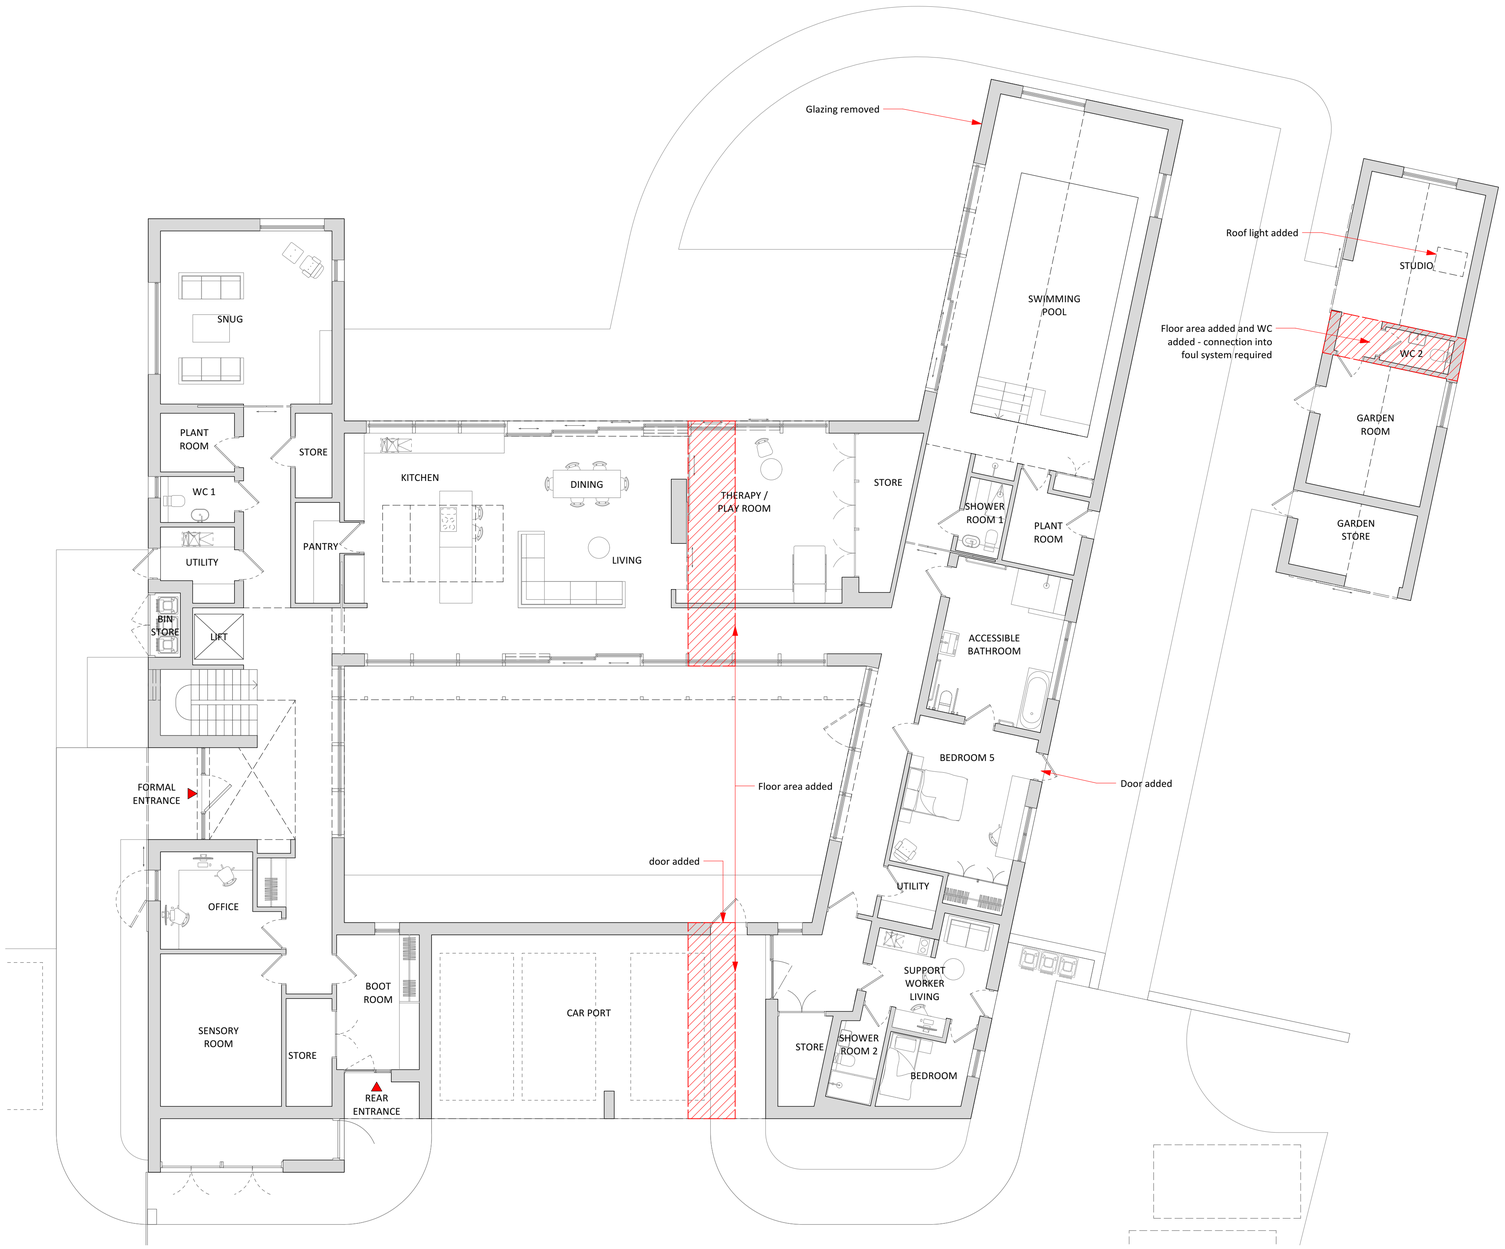

00 Proposed Ground Floor Plan
Scale: 1:100

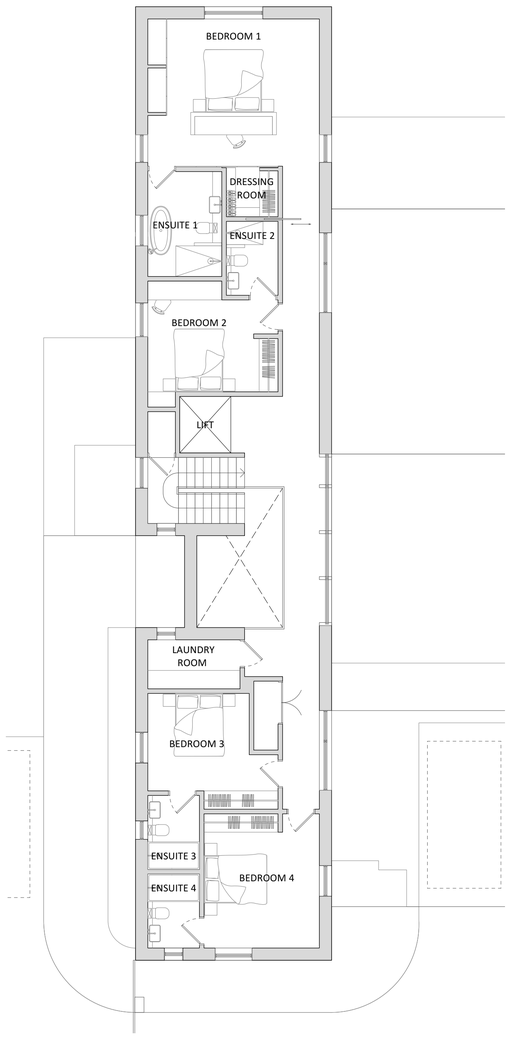

01 Proposed First Floor Plan
Scale: 1:100

elliottarchitects
t 01434 633 007
e info@elliottarchitects.co.uk
w www.elliottarchitects.co.uk
a 24 battle hill, hexham, northumberland ne46 2eb

NOTES
- elliott architects ltd are not responsible for the accuracy of survey information
- this drawing is not for construction

© 2023 elliott architects Ltd | all rights reserved

Date	No.	Issue Notes

Date	No.	Revision Notes

Project	Project Address
Timmy's Lane	Rose Villa, Timmy's Lane Hurworth-on-Tees Darlington DL2 2AJ

Sheet Title
Proposed Floor Plans

Sheet Scale	Drawn By	Reviewed by
1:100 at A1	AMDa	

Project ID	Number	Current Revision
440	SK1002	

Drawing Status
PLANNING